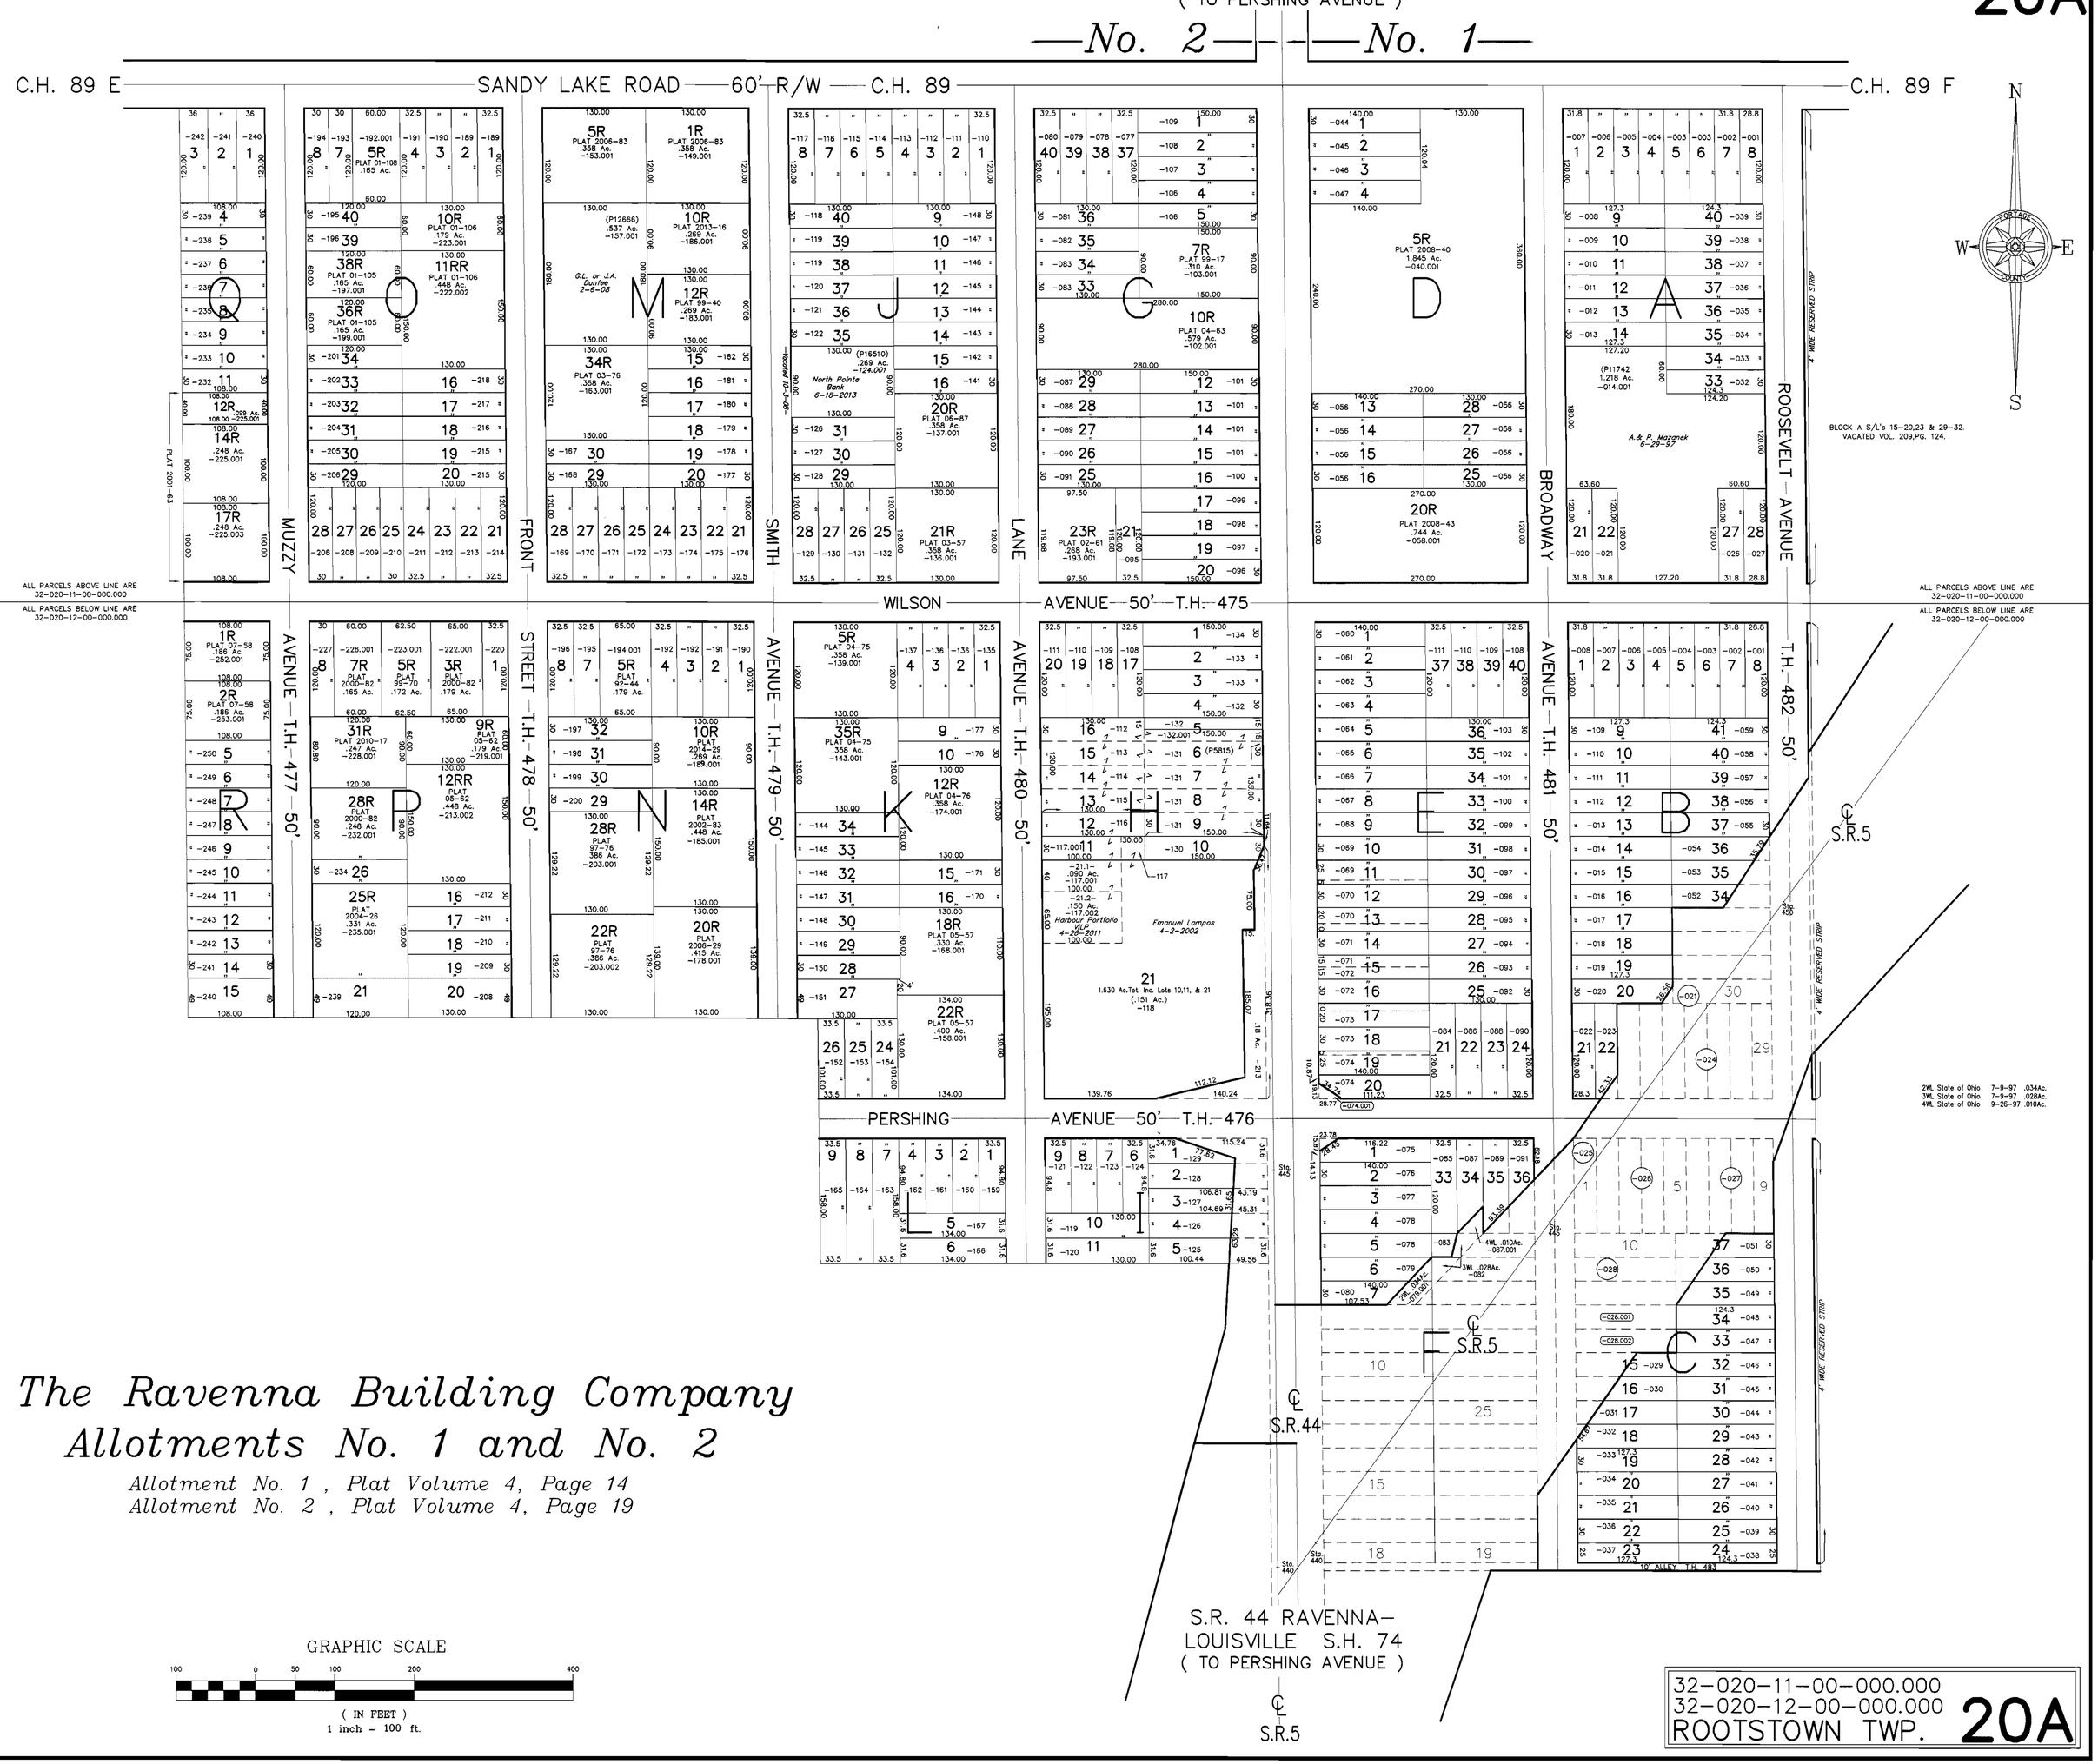

The Ravenna Building Company Allotments No. 1 and No. 2

Allotment No. 1 , Plat Volume 4, Page 14
Allotment No. 2 , Plat Volume 4, Page 19

32-020-11-00-000.000
32-020-12-00-000.000
ROOTSTOWN TWP. 20A

FILE NO. 3202012