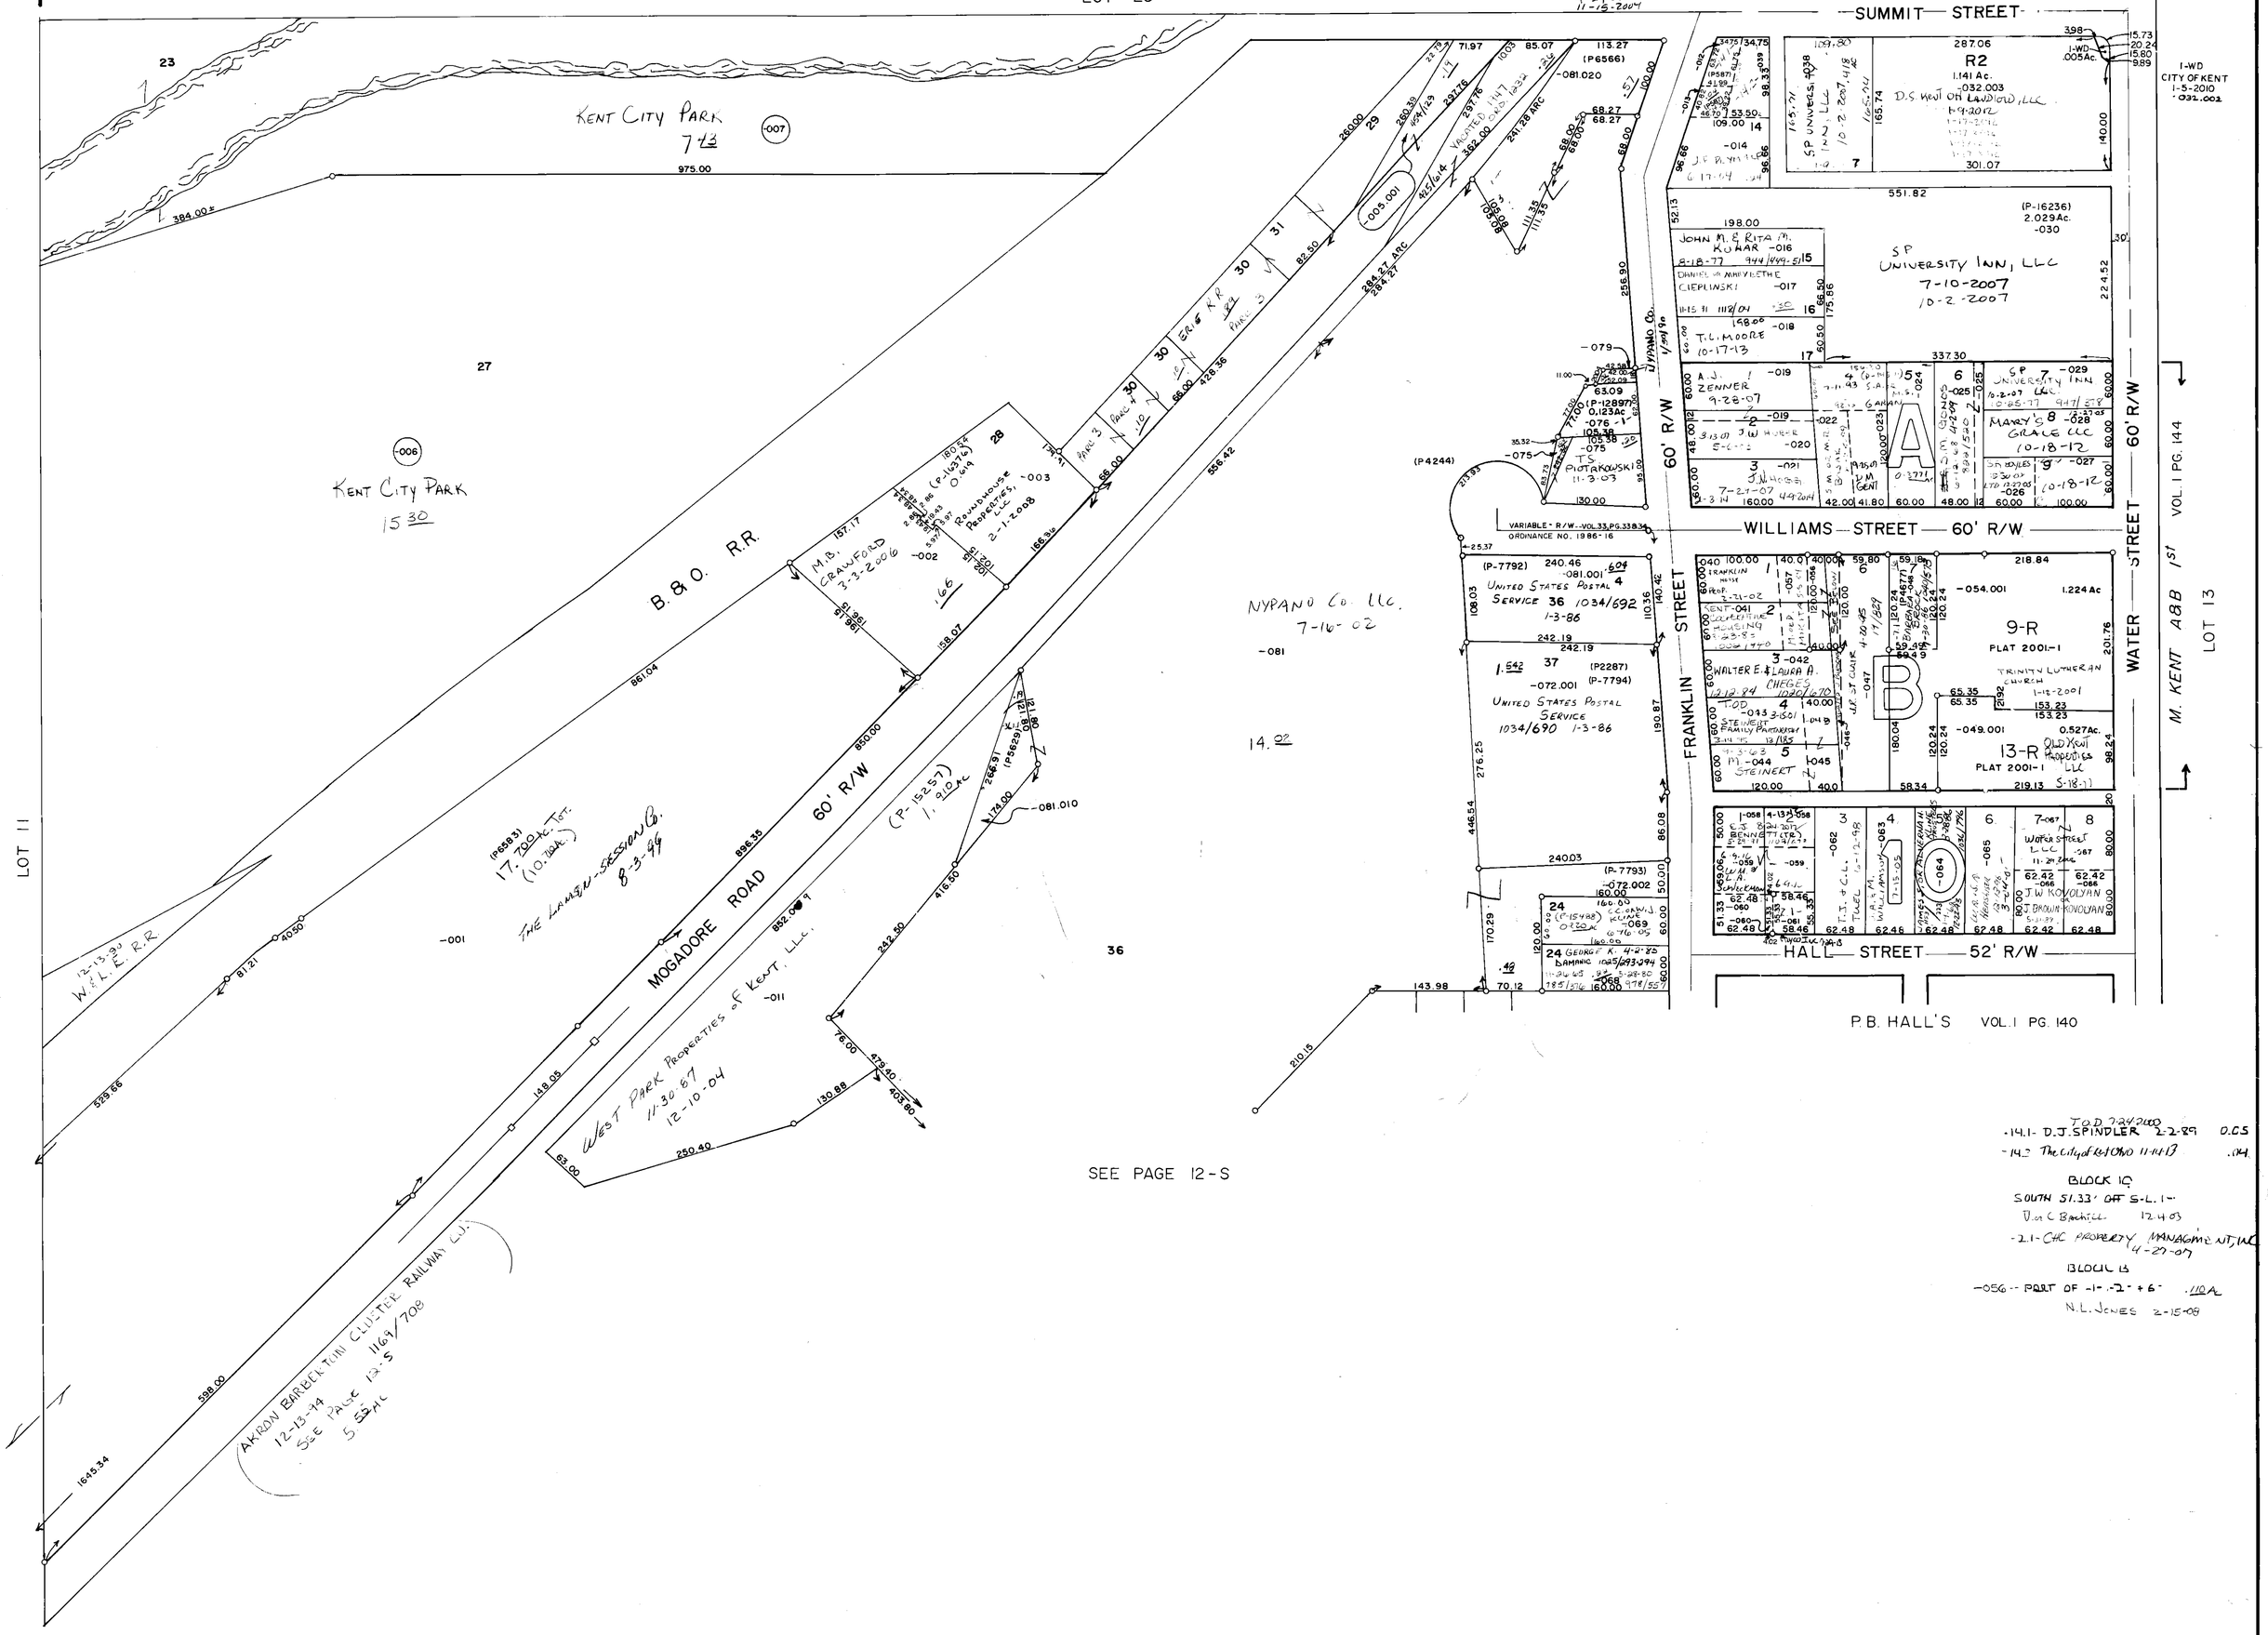
RERECORDING PLAT 2013-28
CORAL KENT REPLAT
R2 PLAT 2012-2
LOT 25
SUMMIT STREET
KENT CITY PARK
KENT CITY PARK
B. & O. R.R.
MOGADORE ROAD
60' R/W
NYPANO CO. LLC.
7-16-02
WILLIAMS STREET 60' R/W
FRANKLIN STREET
WATER STREET 60' R/W
HALL STREET 52' R/W
P.B. HALL'S VOL. I PG. 140
M. KENT A&B 1st VOL. I PG. 144
LOT 13
LOT 11
SEE PAGE 12-S
AKRON BARBERTON CLUSTER RAILWAY CO.
WEST PARK PROPERTIES OF KENT, LLC.
THE LAMBIN-SESSION CO.
SP UNIVERSITY INN, LLC
7-10-2007
10-2-2007
UNITED STATES POSTAL SERVICE
9-R
PLAT 2001-1
13-R
PLAT 2001-1
R2
1.141 Ac.
-032.003
-014.2 J.W. MARKIEWICZ
-14.1- D.J. SPINDLER 2-2-89 0.05
-14.2 The City of Kent Ohio 11-14-13 .04
BLOCK 10
SOUTH 51.33' OFF S-L. 1-
-2.1- CHC PROPERTY MANAGEMENT, INC 4-27-07
BLOCK B
-056 -- PART OF -1- -2- + 6- .110 Ac
N.L. JONES 2-15-08
17-012-10-00-000.000
KENT CITY
SCALE: 1" = 100'
12
NORTH PART