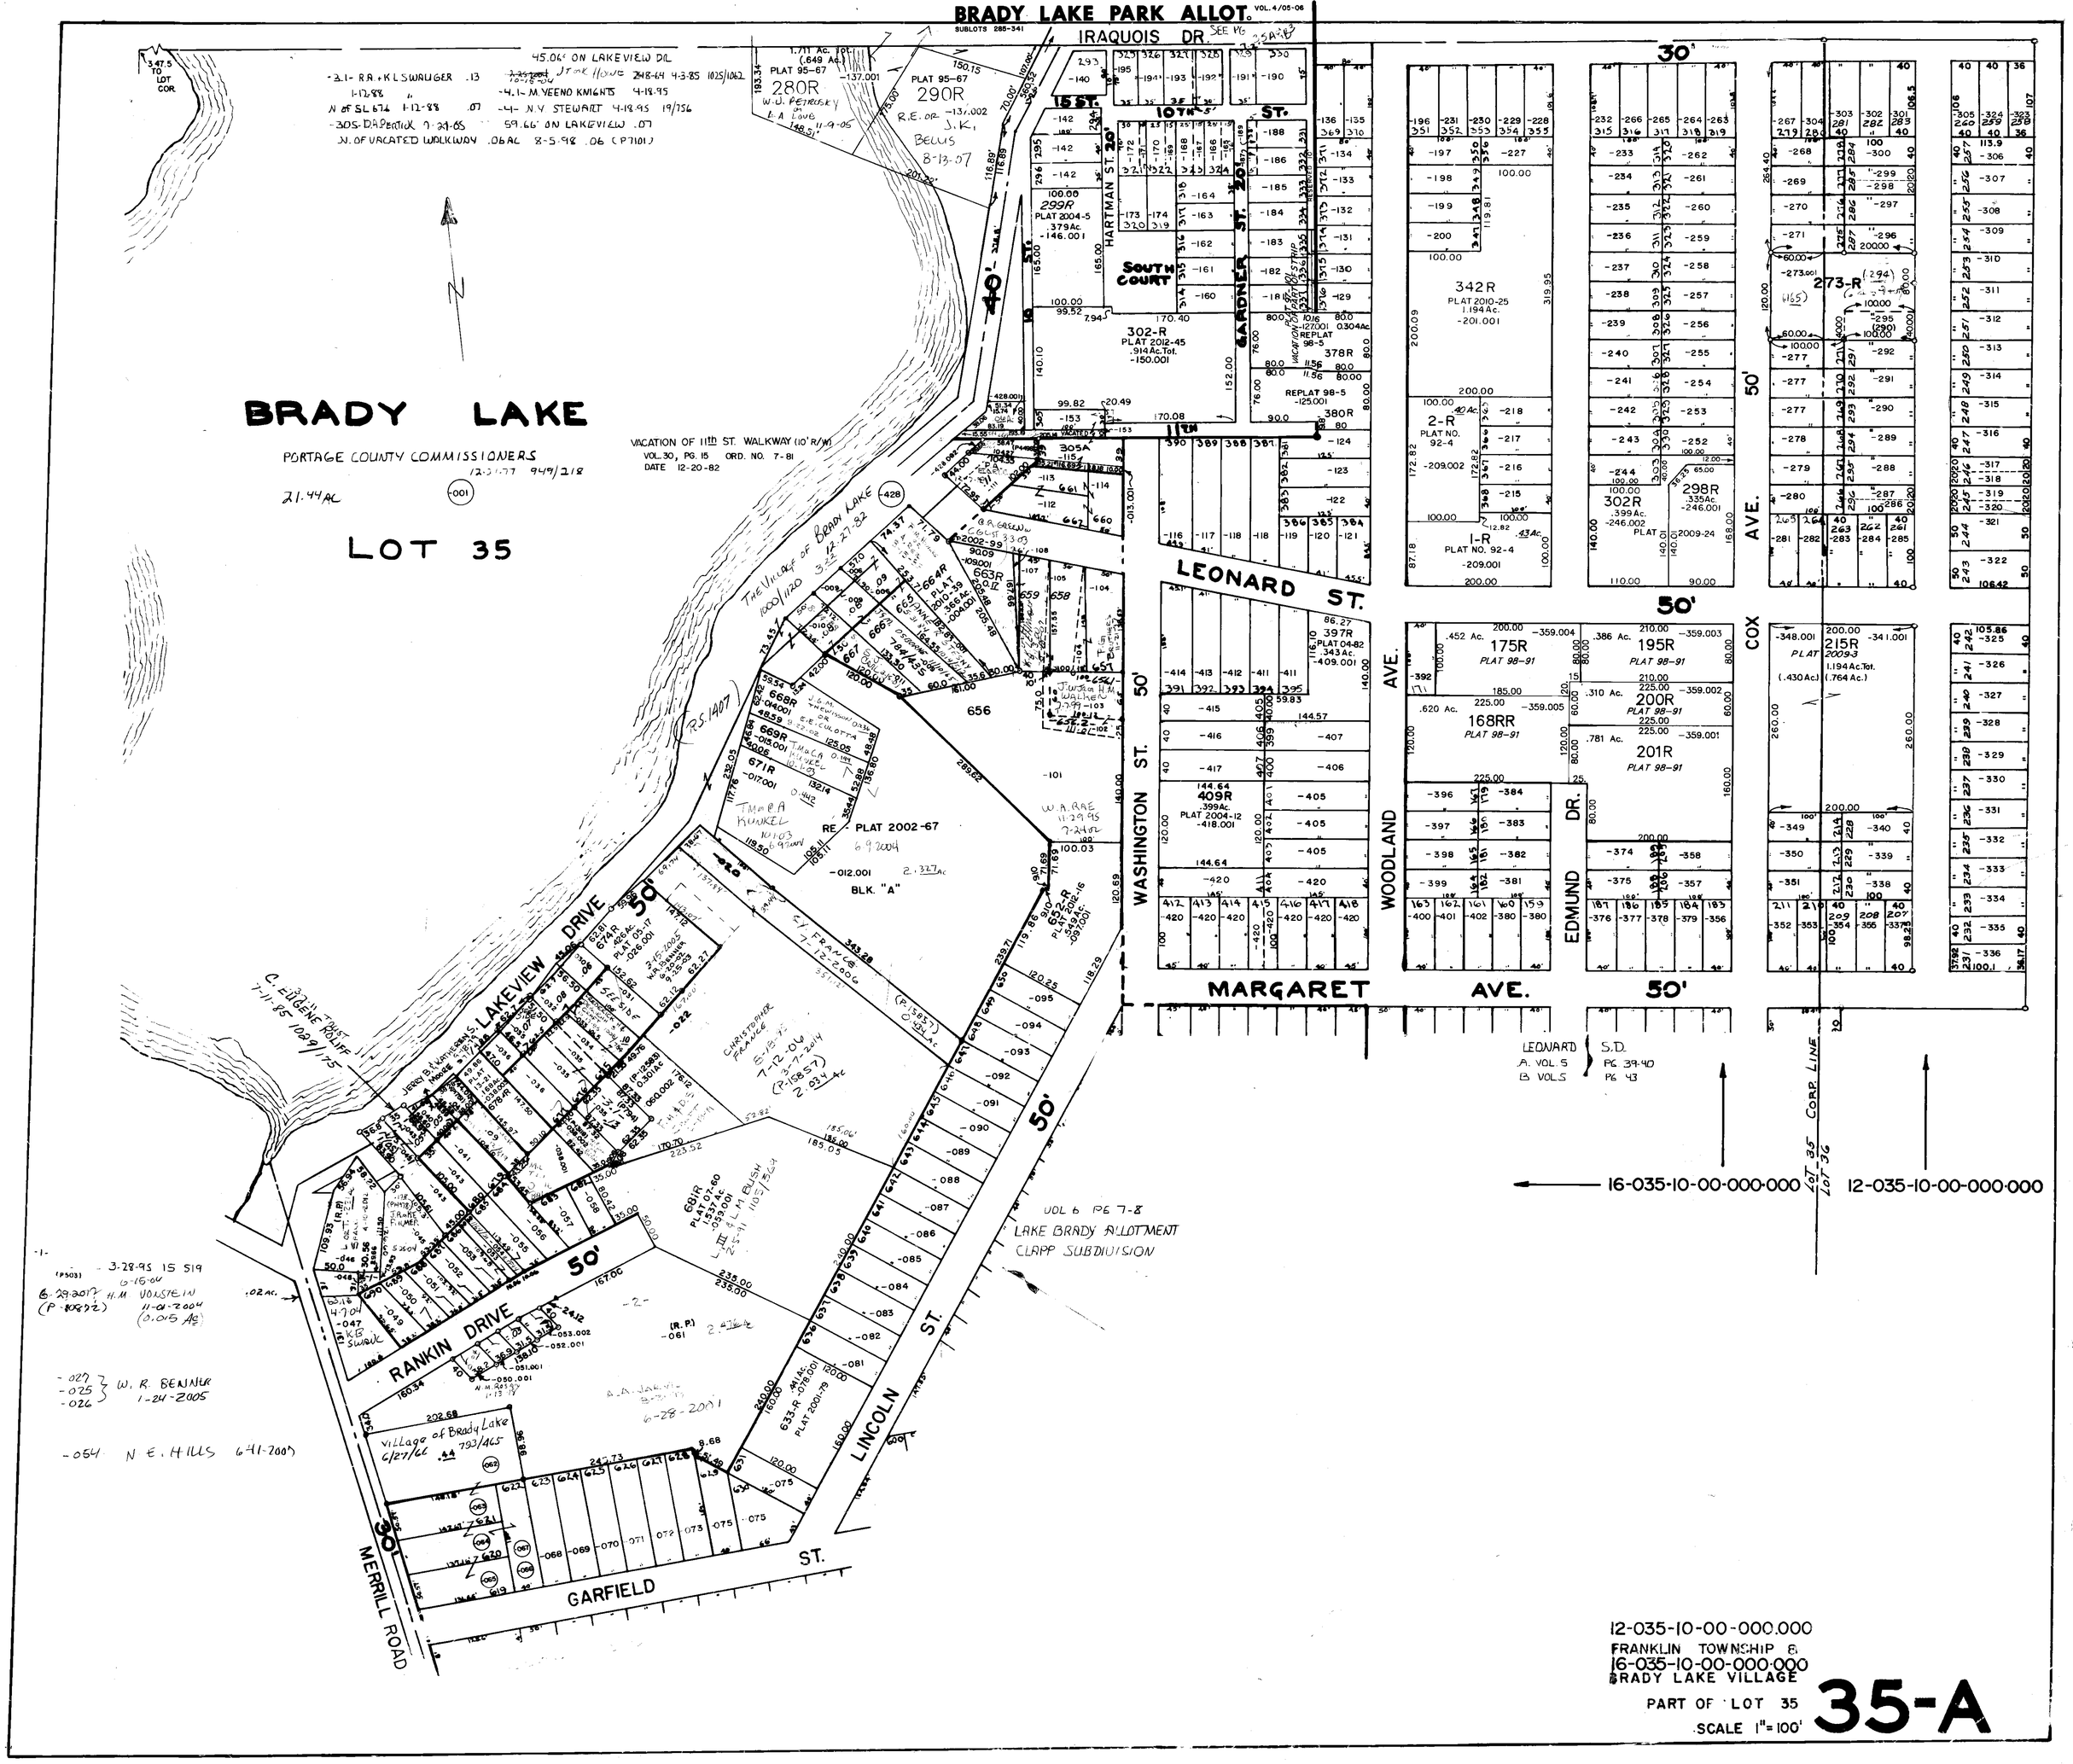
BRADY LAKE PARK ALLOT.
IRAQUOIS DR.
BRADY LAKE
PORTAGE COUNTY COMMISSIONERS
LOT 35
VACATION OF 11th ST. WALKWAY (10' R/W)
VOL. 30, PG. 15 ORD. NO. 7-81
DATE 12-20-82
LEONARD ST.
MARGARET AVE.
WASHINGTON ST.
WOODLAND AVE.
EDMUND DR.
COX AVE.
LAKEVIEW DRIVE
RANKIN DRIVE
LINCOLN ST.
GARFIELD ST.
MERRILL ROAD
HARTMAN ST.
GARDNER ST.
SOUTH COURT
LEONARD S.D.
A. VOL. 5 PG. 39-40
B. VOL. 5 PG. 43
16-035-10-00-000-000
12-035-10-00-000-000
LOT 35 CORP. LINE
LOT 36
VOL 6 PG 7-8
LAKE BRADY ALLOTMENT
CLAPP SUBDIVISION
12-035-10-00-000.000
FRANKLIN TOWNSHIP &
16-035-10-00-000-000
BRADY LAKE VILLAGE
PART OF LOT 35
SCALE 1"=100'
35-A