-1.3- Private Drive (5.560 Ac.) 7.013 Ac.Tot.	
66/210	S. or J. Ivanov 3-29-91
14/210	R.E. or R. Lyle 8-13-04
14/210	C.E. & K.S. Sharp 11-25-80
14/210	J. Mrksich 12-12-80
14/210	R.E. & S.L. Monka 11-4-81
14/210	L.L. Lee 1-9-80
14/210	G. Hlebak 6-3-87
15/210	E.J. or S.V. Herzig 9-29-03
15/210	C. Elrod 6-23-83
15/210	A.T. or H.L. Gauntner 8-31-05
15/210	E.C. & J.A. Bargerstock 5-5-85 11-18-02 3-25-86

THE BIKE & HIKE TRAIL EXTENSION, Plat 99-84		
BLK. A	Board of County Commissioners, Portage County, Ohio	12-17-99
BLK. B	Board of County Commissioners, Portage County, Ohio	12-17-99
BLK. C	Board of County Commissioners, Portage County, Ohio	12-17-99
BLK. D	Board of County Commissioners, Portage County, Ohio	12-17-99
BLK. E	Board of County Commissioners, Portage County, Ohio	12-17-99
BLK. F	Board of County Commissioners, Portage County, Ohio	12-17-99
BLK. G	Board of County Commissioners, Portage County, Ohio	12-17-99

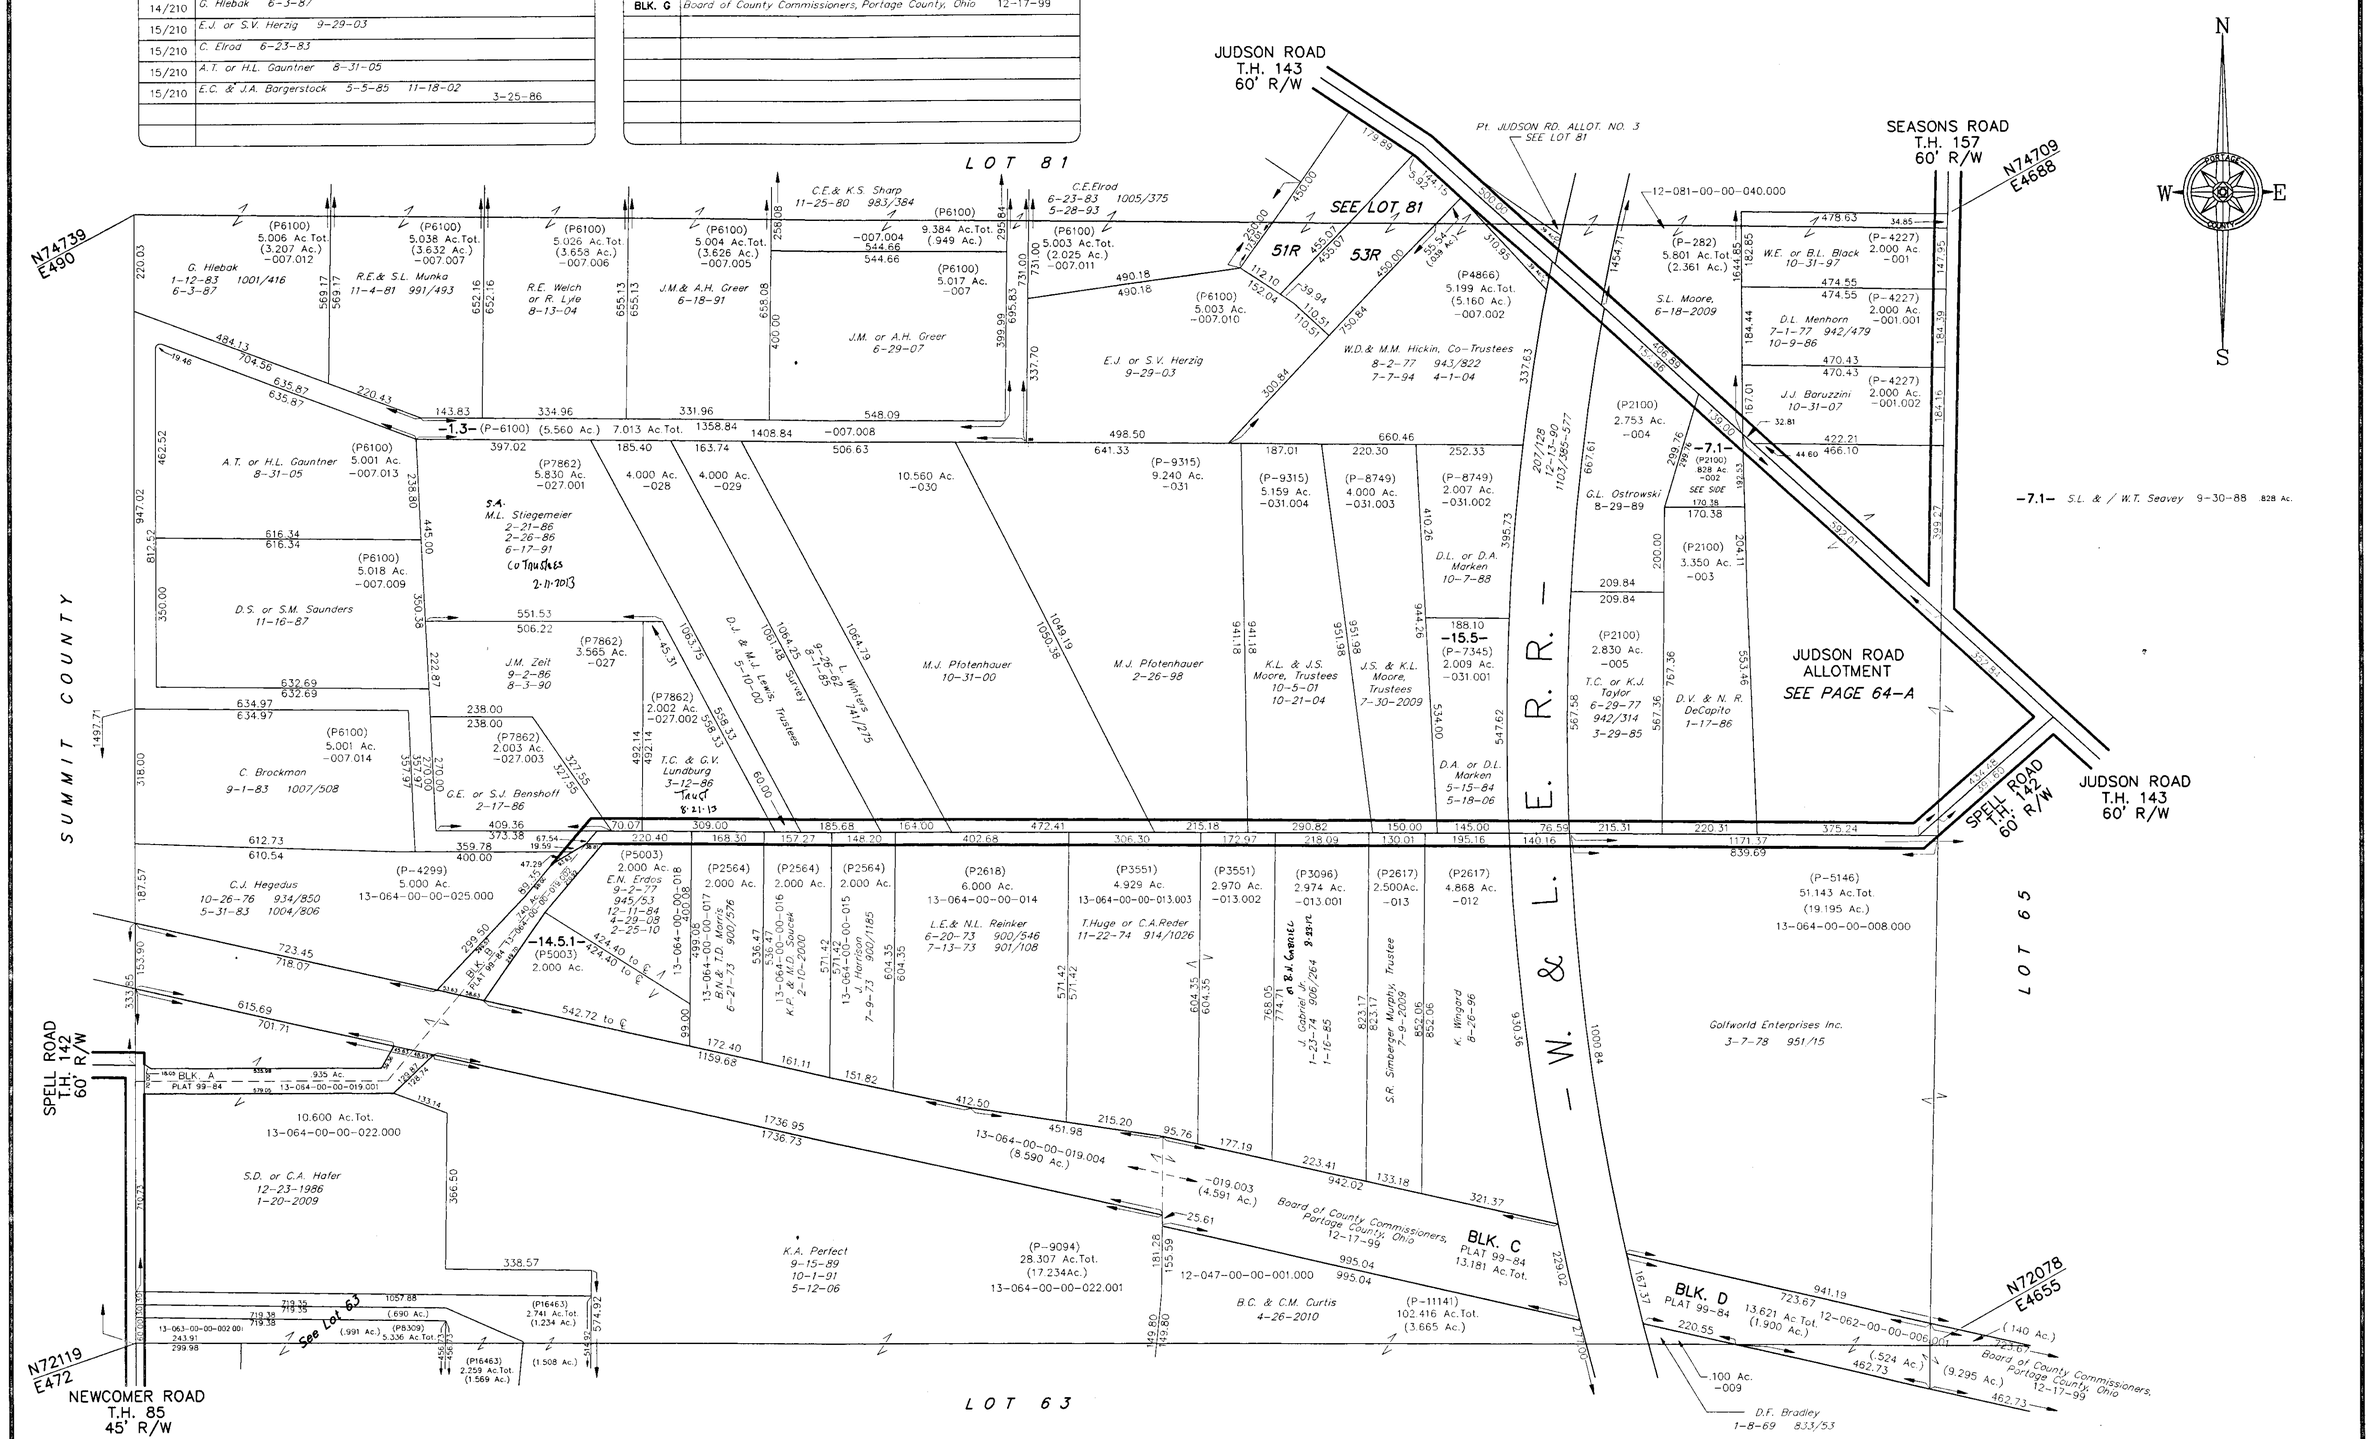

GRAPHIC SCALE

200 0 100 200 400 800

(IN FEET)
1 inch = 200 ft.

12-064-00-00-000.000
FRANKLIN TWP.

64

FILE NO. 1206400