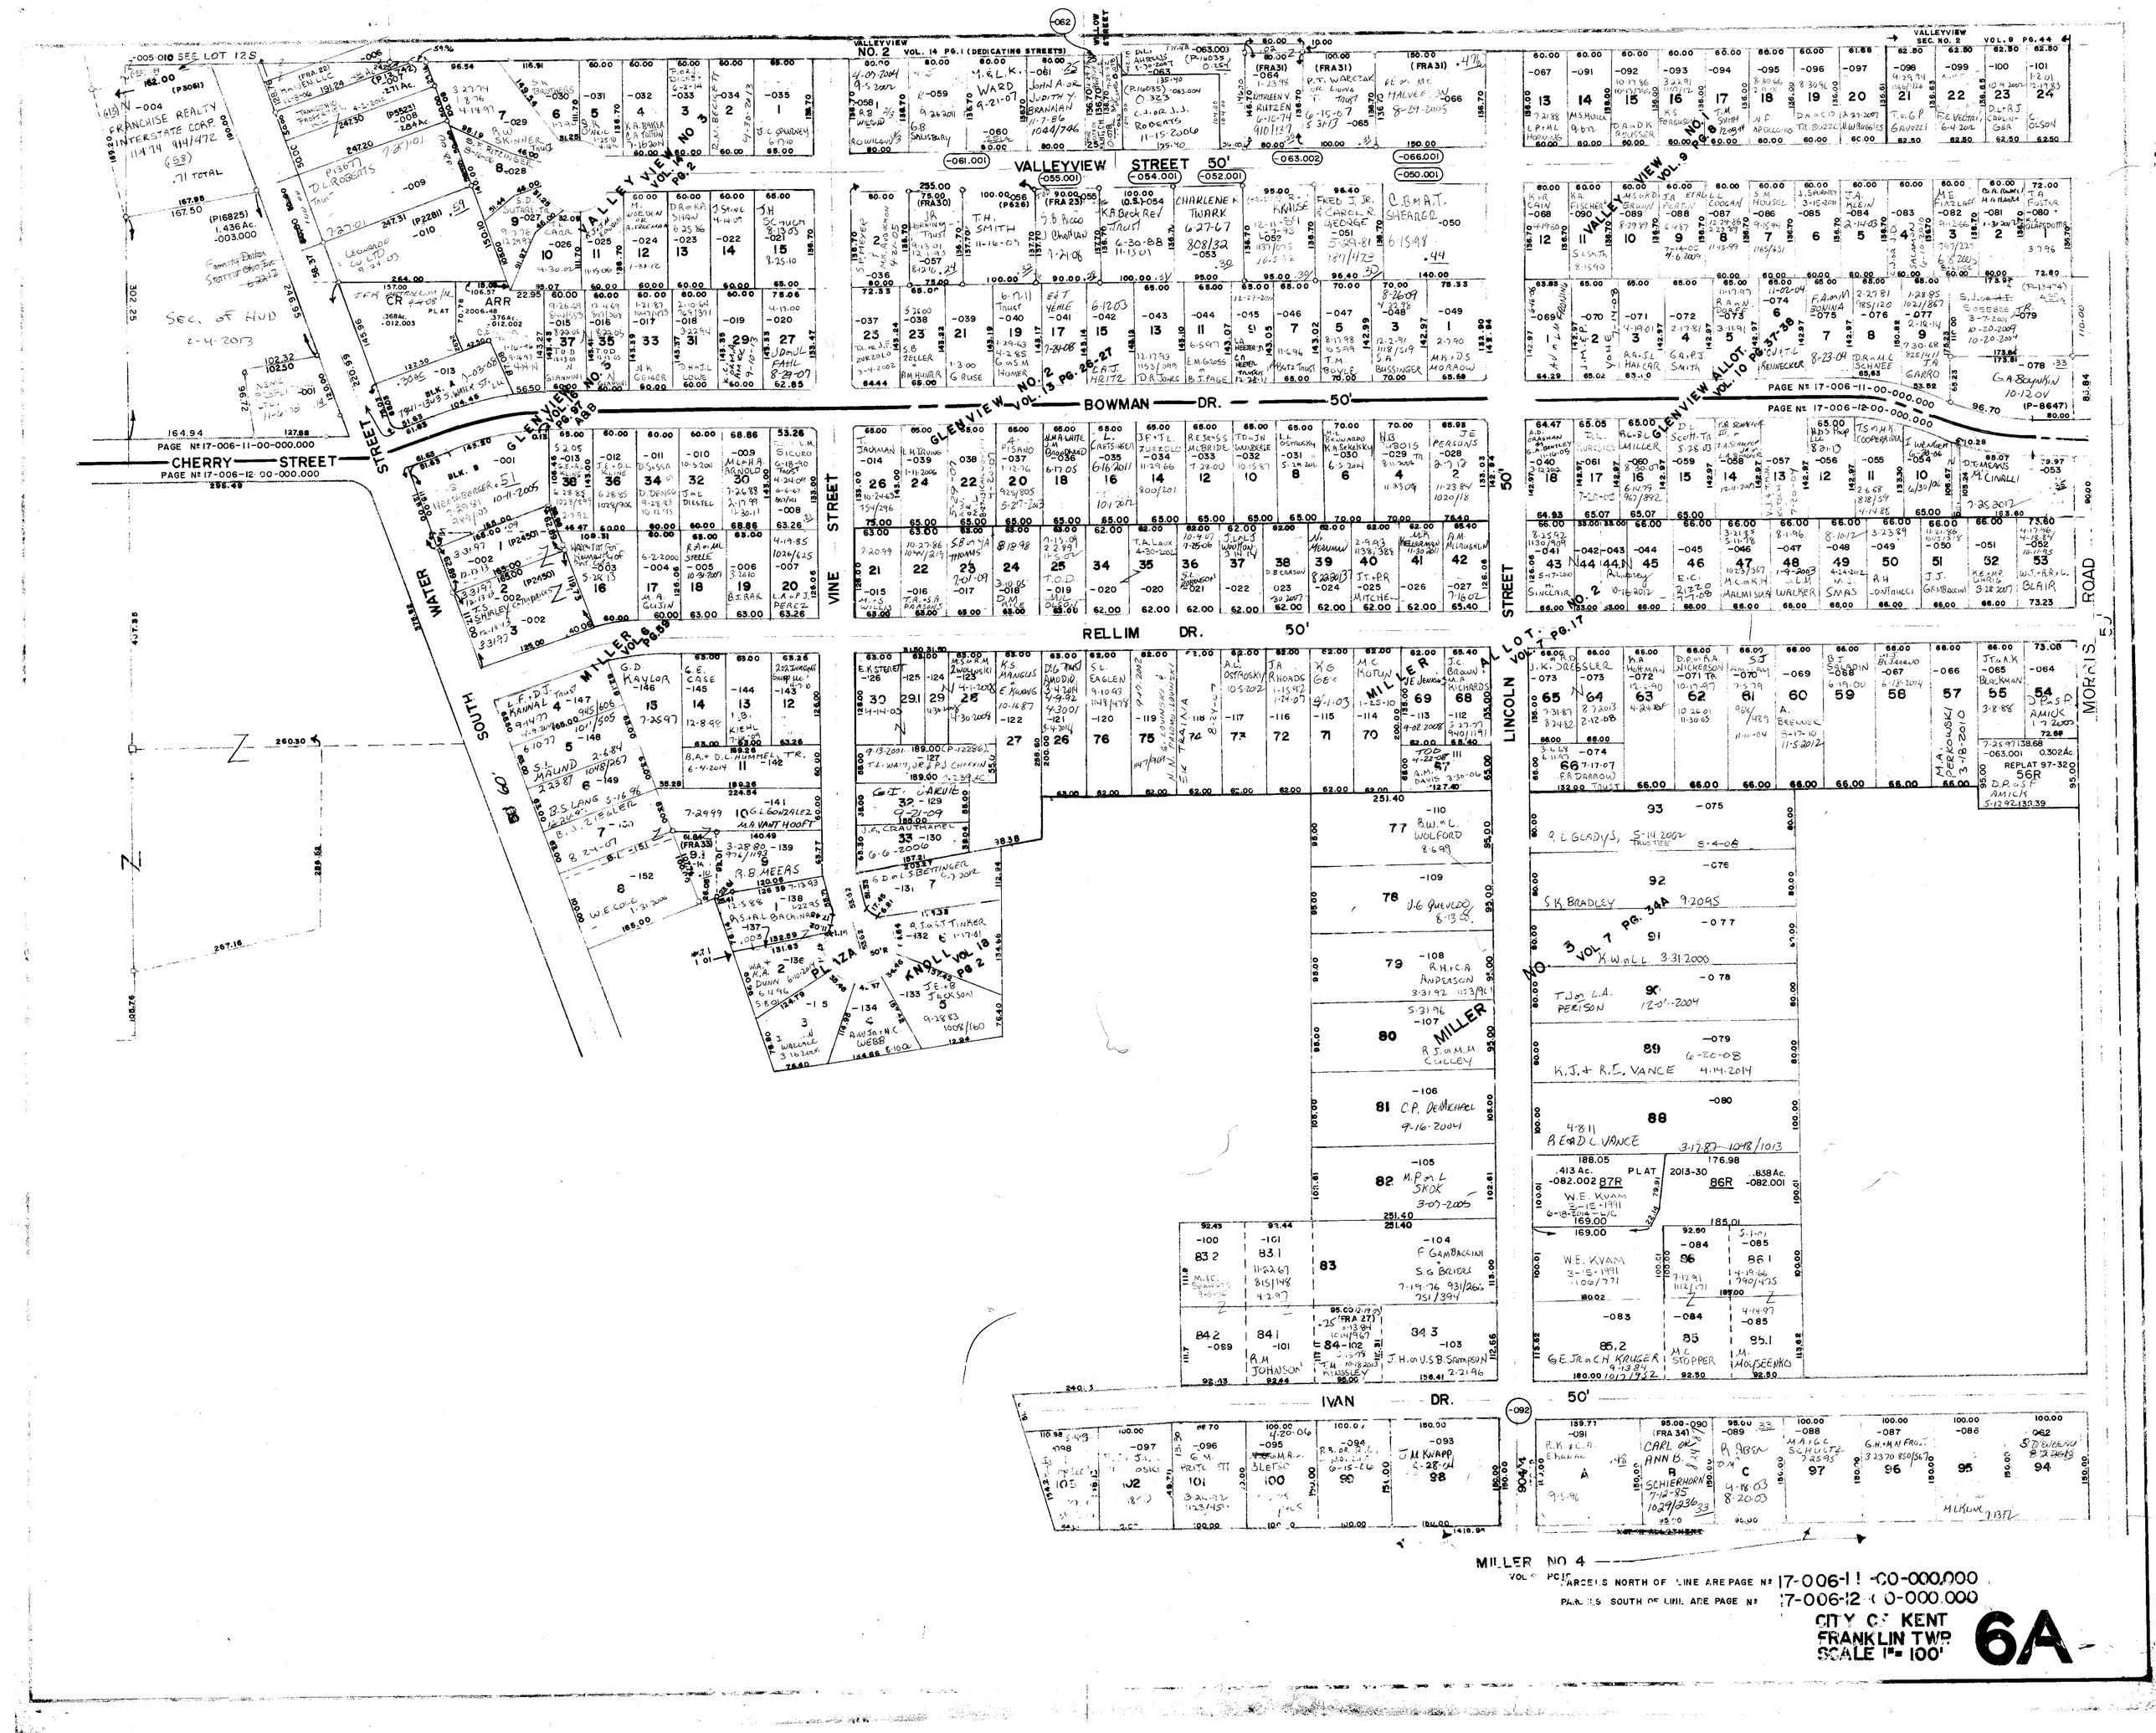

VALLEYVIEW NO. 2 VOL. 14 PG. 1 (DEDICATING STREETS)
VALLEYVIEW SEC. NO. 2 VOL. 9 PG. 44
VALLEYVIEW STREET 50'
BOWMAN DR. 50'
RELLIM DR. 50'
IVAN DR. 50'
CHERRY STREET
PAGE Nº 17-006-11-00-000.000
PAGE Nº 17-006-12-00-000.000
GLENVIEW NO. 2 VOL. 13 PG. 26-27
GLENVIEW ALLOT. VOL. 10 PG. 37-38
GLENVIEW NO. 3 VOL. 14 PG. 2
GLENVIEW NO. 5 VOL. 16 PG. 97 A&B
MILLER ALLOT. NO. 2 VOL. 7 PG. 17
MILLER NO. 3 VOL. 7 PG. 34A
MILLER NO. 4 VOL. 9 PG. 15
MILLER NO. 5 VOL. 9 PG. 8
MILLER NO. 6 VOL. 9 PG. 59
KNOLL VOL. 18 PG. 2
PLAZA
SOUTH WATER STREET
VINE STREET
LINCOLN STREET
MORRIS ROAD
FRANCHISE REALTY INTERSTATE CORP.
SEC. OF HUD 2-4-2013
PARCELS NORTH OF LINE ARE PAGE Nº 17-006-11-00-000.000
PARCELS SOUTH OF LINE ARE PAGE Nº 17-006-12-00-000.000
CITY OF KENT
FRANKLIN TWP.
SCALE 1" = 100'
6A