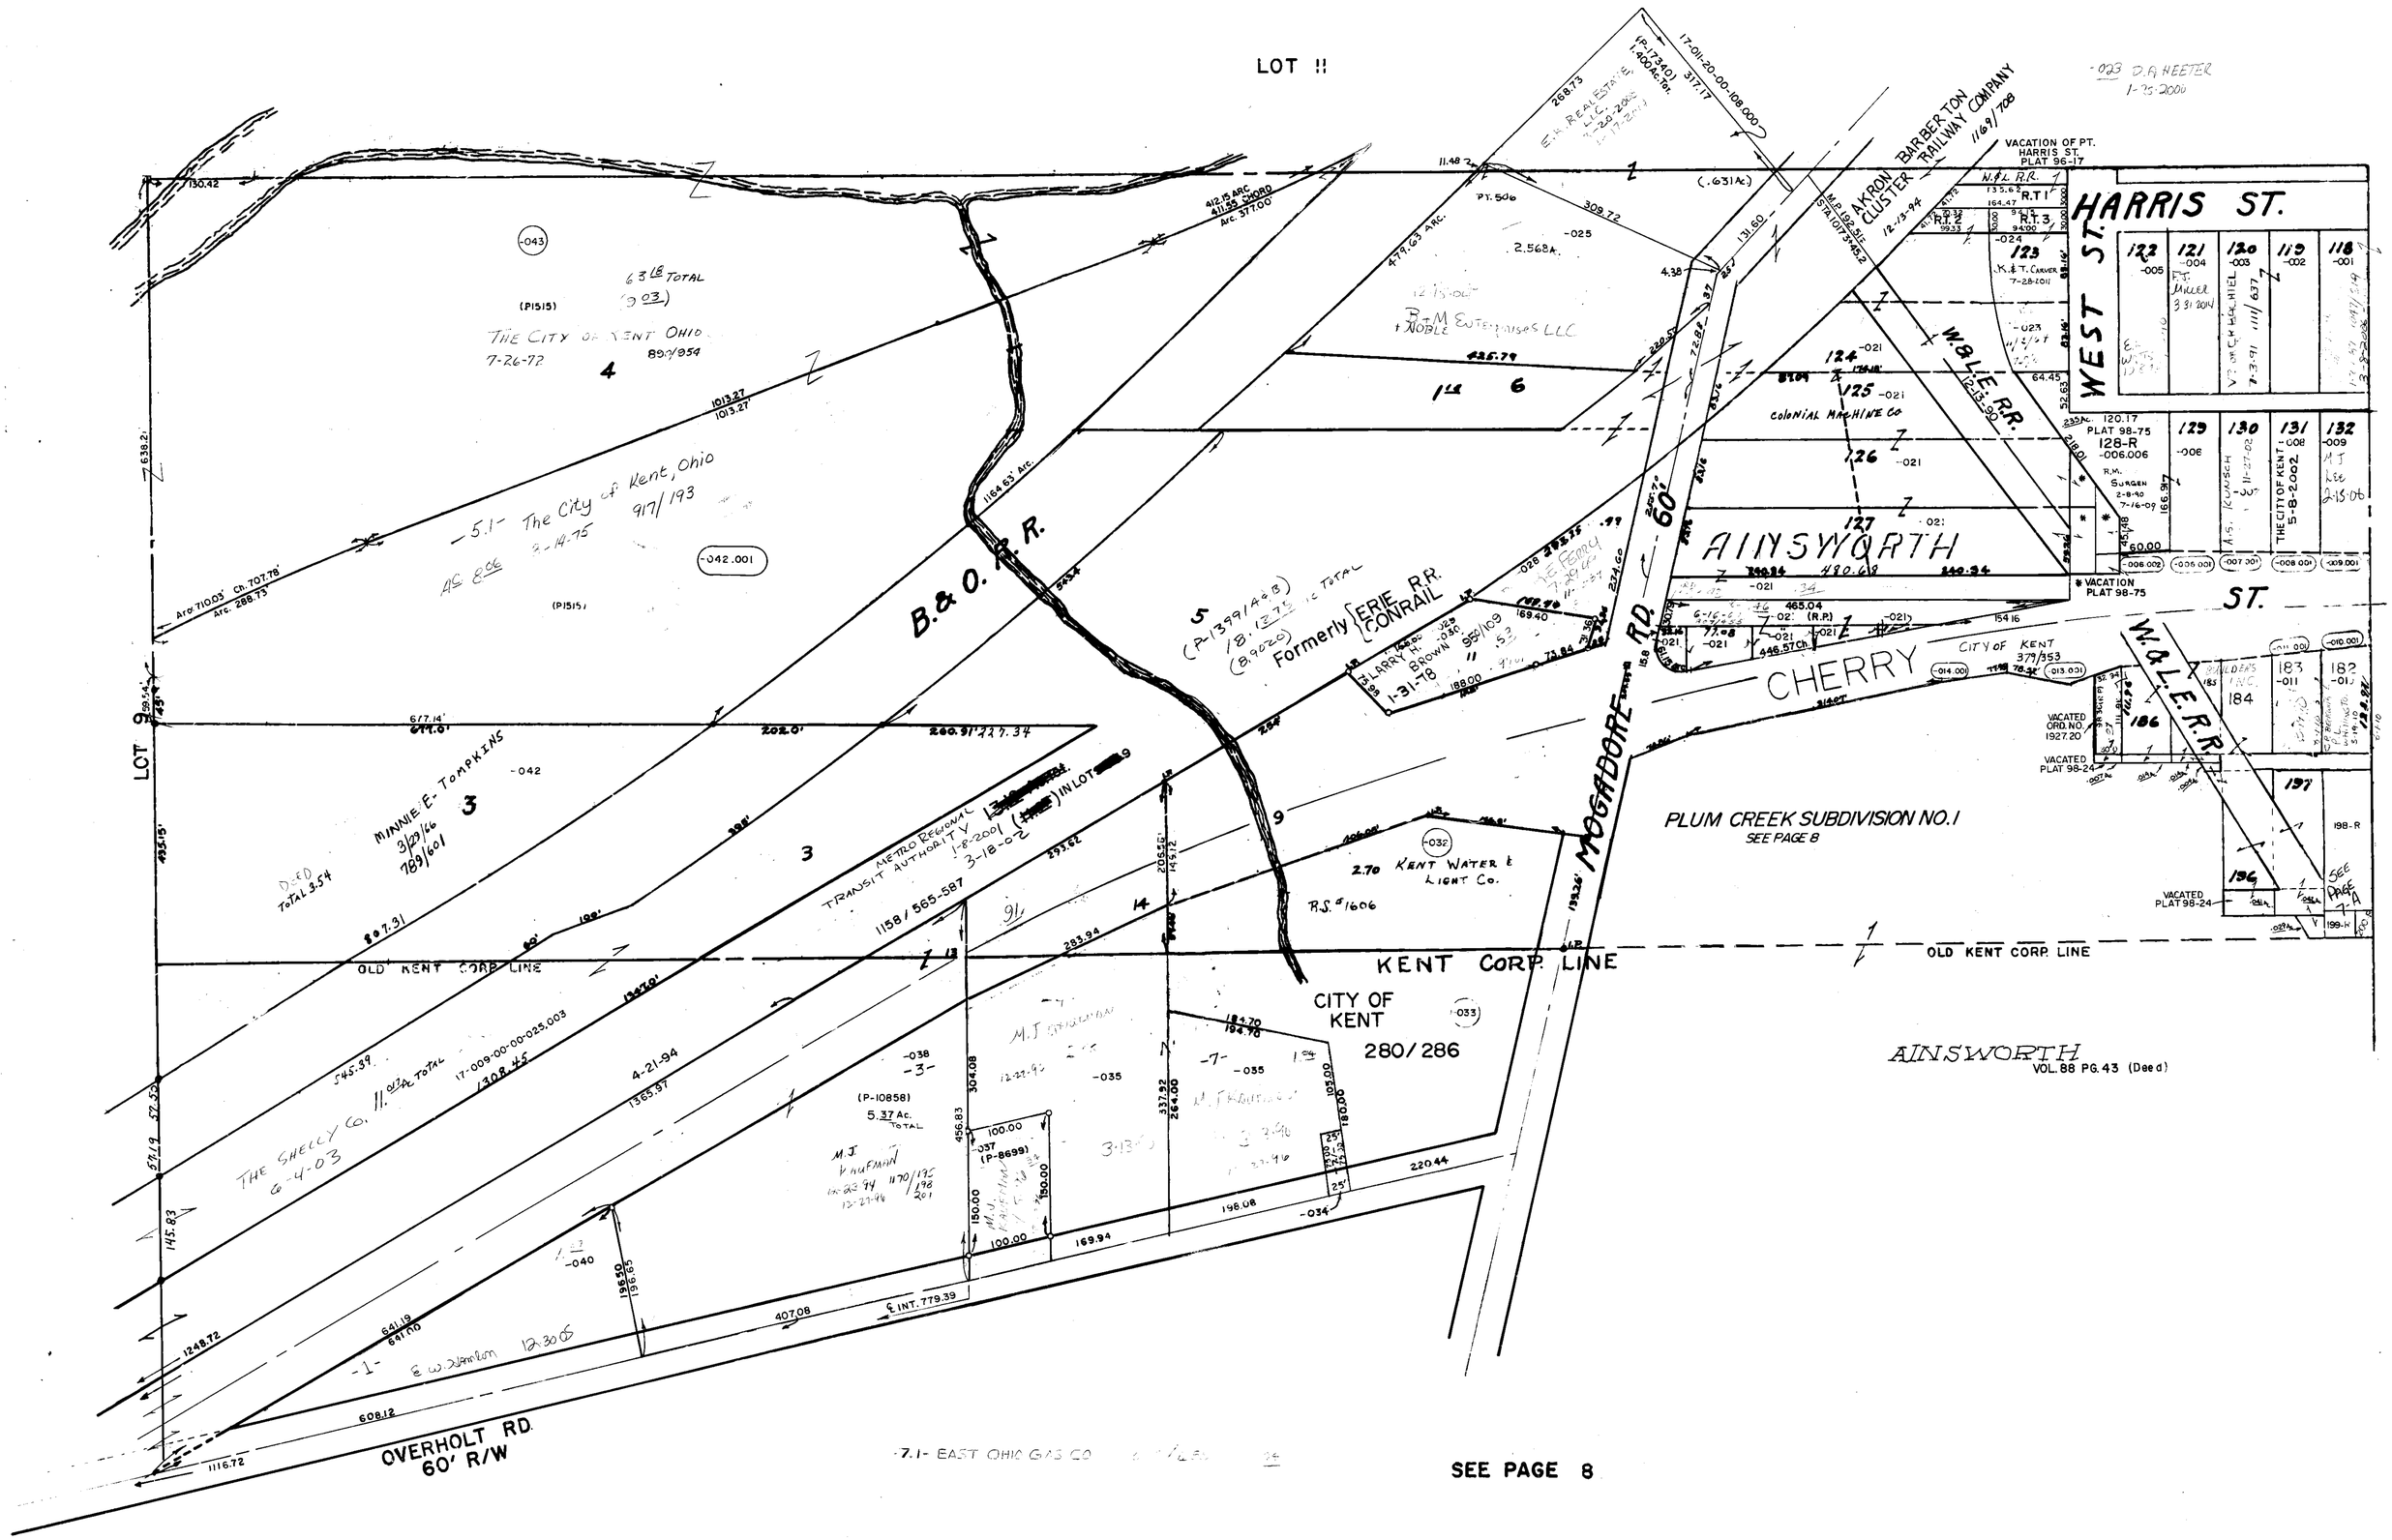
LOT 11
LOT 9
LOT 7
HARRIS ST.
WEST ST.
CHERRY ST.
AINSWORTH
B.& O. R.R.
W.&L.E.R.R.
MOGADORE RD.
OVERHOLT RD.
60' R/W
KENT CORP. LINE
OLD KENT CORP. LINE
CITY OF KENT
280/286
PLUM CREEK SUBDIVISION NO. 1
SEE PAGE 8
AINSWORTH
VOL. 88 PG. 43 (Deed)
THE CITY OF KENT OHIO
The City of Kent, Ohio
917/193
Formerly ERIE R.R. CONRAIL
KENT WATER & LIGHT CO.
THE SHELLY CO.
MINNIE E. TOMPKINS
METRO REGIONAL TRANSIT AUTHORITY
COLONIAL MACHINE CO.
AKRON BARBERTON CLUSTER RAILWAY COMPANY
EAST OHIO GAS CO.
17-008-10-00-000.000
KENT CITY
1" = 100'
8=A