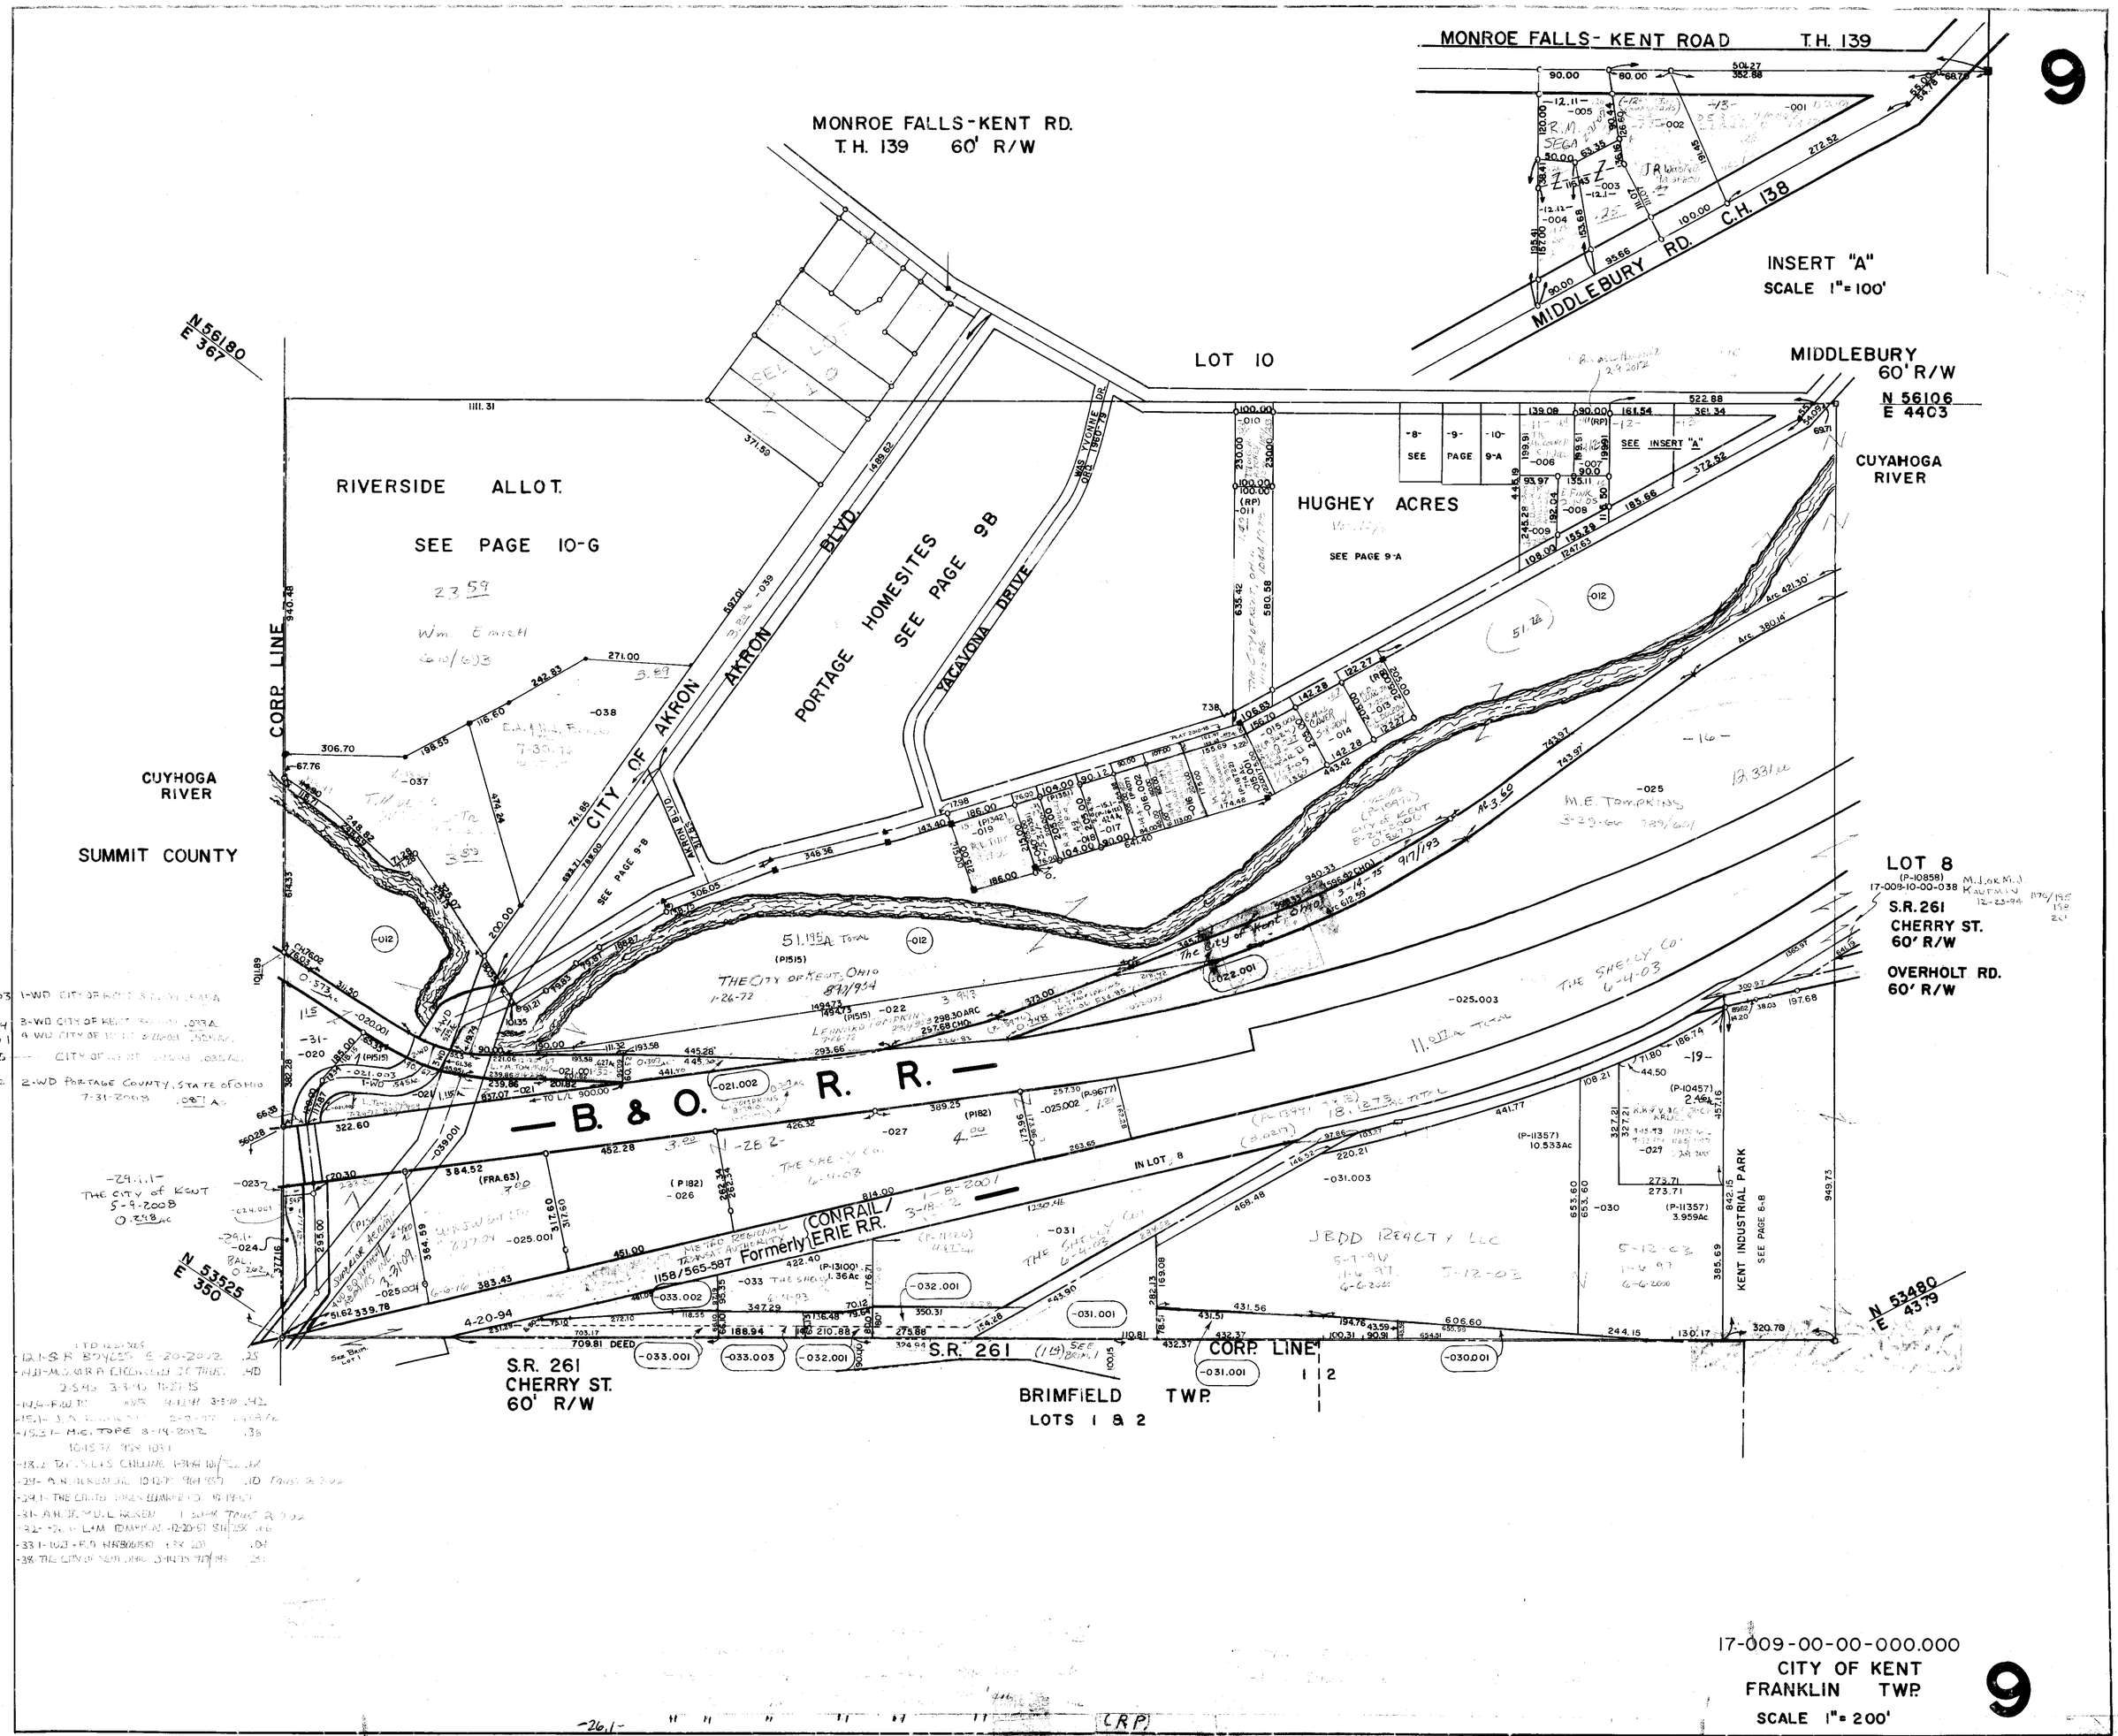
9
MONROE FALLS-KENT ROAD T.H. 139
MONROE FALLS-KENT RD.
T.H. 139 60' R/W
INSERT "A"
SCALE 1" = 100'
MIDDLEBURY RD.
C.H. 138
MIDDLEBURY
60' R/W
N 56106
E 4403
LOT 10
N 56180
E 367
RIVERSIDE ALLOT.
SEE PAGE 10-G
PORTAGE HOMESITES
SEE PAGE 9B
HUGHEY ACRES
SEE PAGE 9-A
SEE INSERT "A"
CUYAHOGA RIVER
CITY OF AKRON
AKRON BLVD.
YACAVONA DRIVE
CORP. LINE
CUYAHOGA RIVER
SUMMIT COUNTY
LOT 8
(P-10858)
17-009-10-00-038
S.R. 261
CHERRY ST.
60' R/W
OVERHOLT RD.
60' R/W
B. & O. R. R.
IN LOT 8
CONRAIL / Formerly ERIE R.R.
KENT INDUSTRIAL PARK
SEE PAGE 6-8
N 53525
E 350
N 53480
E 4379
S.R. 261
CHERRY ST.
60' R/W
S.R. 261
CORP. LINE
BRIMFIELD TWP.
LOTS 1 & 2
17-009-00-00-000.000
CITY OF KENT
FRANKLIN TWP.
SCALE 1" = 200'
9