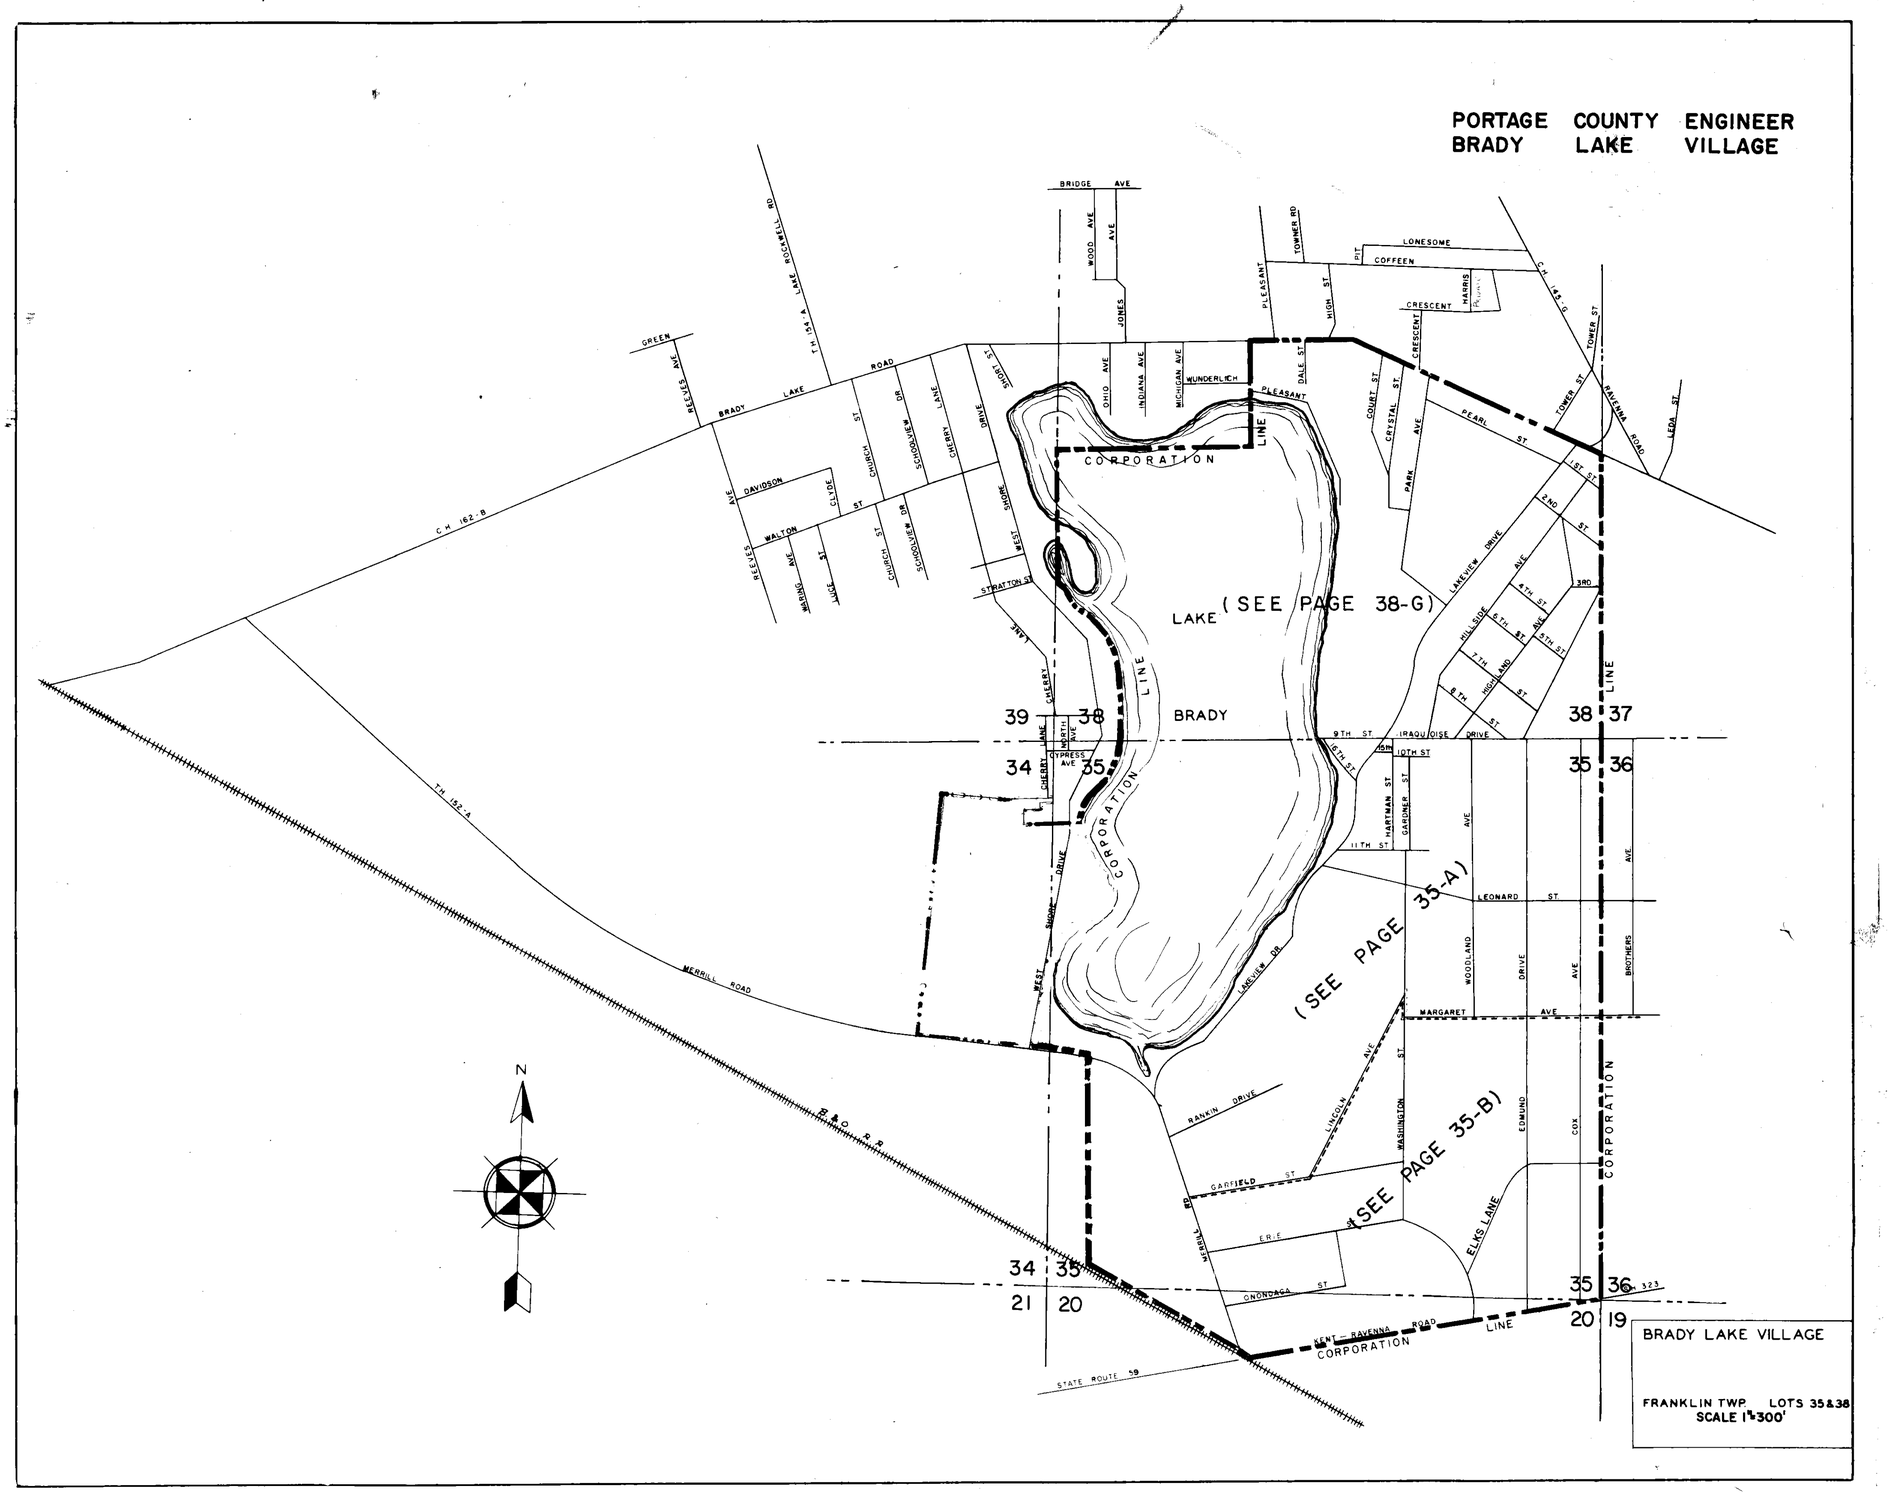
PORTAGE COUNTY ENGINEER
BRADY LAKE VILLAGE
BRADY LAKE VILLAGE
FRANKLIN TWP. LOTS 35&38
SCALE 1"=300'
(SEE PAGE 38-G)
(SEE PAGE 35-A)
(SEE PAGE 35-B)
CORPORATION LINE
BRADY
LAKE
BRADY LAKE ROAD
MERRILL ROAD
B&O R.R.
KENT-RAVENNA ROAD
STATE ROUTE 59
C.H. 162-B
TH 152-A
TH 154-A
LAKE ROCKWELL RD
BRIDGE AVE
WOOD AVE
JONES AVE
OHIO AVE
INDIANA AVE
MICHIGAN AVE
WUNDERLICH
PLEASANT
TOWNER RD
LONESOME
COFFEEN
CRESCENT
HARRIS
PIT
HIGH ST
DALE ST
COURT ST
CRYSTAL ST
PARK AVE
PEARL ST
TOWER ST
RAVENNA ROAD
LEDA ST
1ST ST
2ND ST
3RD
4TH ST
5TH ST
6TH ST
7TH ST
8TH ST
9TH ST
10TH ST
11TH ST
IRAQUOISE DRIVE
LAKEVIEW DRIVE
HILLSIDE AVE
HIGHLAND AVE
HARTMAN ST
GARDNER ST
LEONARD ST
MARGARET AVE
WOODLAND AVE
EDMUND DRIVE
COX AVE
BROTHERS AVE
WASHINGTON ST
LINCOLN AVE
RANKIN DRIVE
GARFIELD ST
ERIE
ONONDAGA ST
ELKS LANE
MERRILL RD
LAKEVIEW DR
WEST SHORE DRIVE
STRATTON ST
CHERRY LANE
CYPRESS AVE
NORTH AVE
SCHOOLVIEW DR
CHURCH ST
CLYDE
WALTON
DAVIDSON
WARING AVE
LUCE ST
REEVES AVE
GREEN
N
39
38
34
35
38
37
35
36
34
35
21
20
35
36
20
19