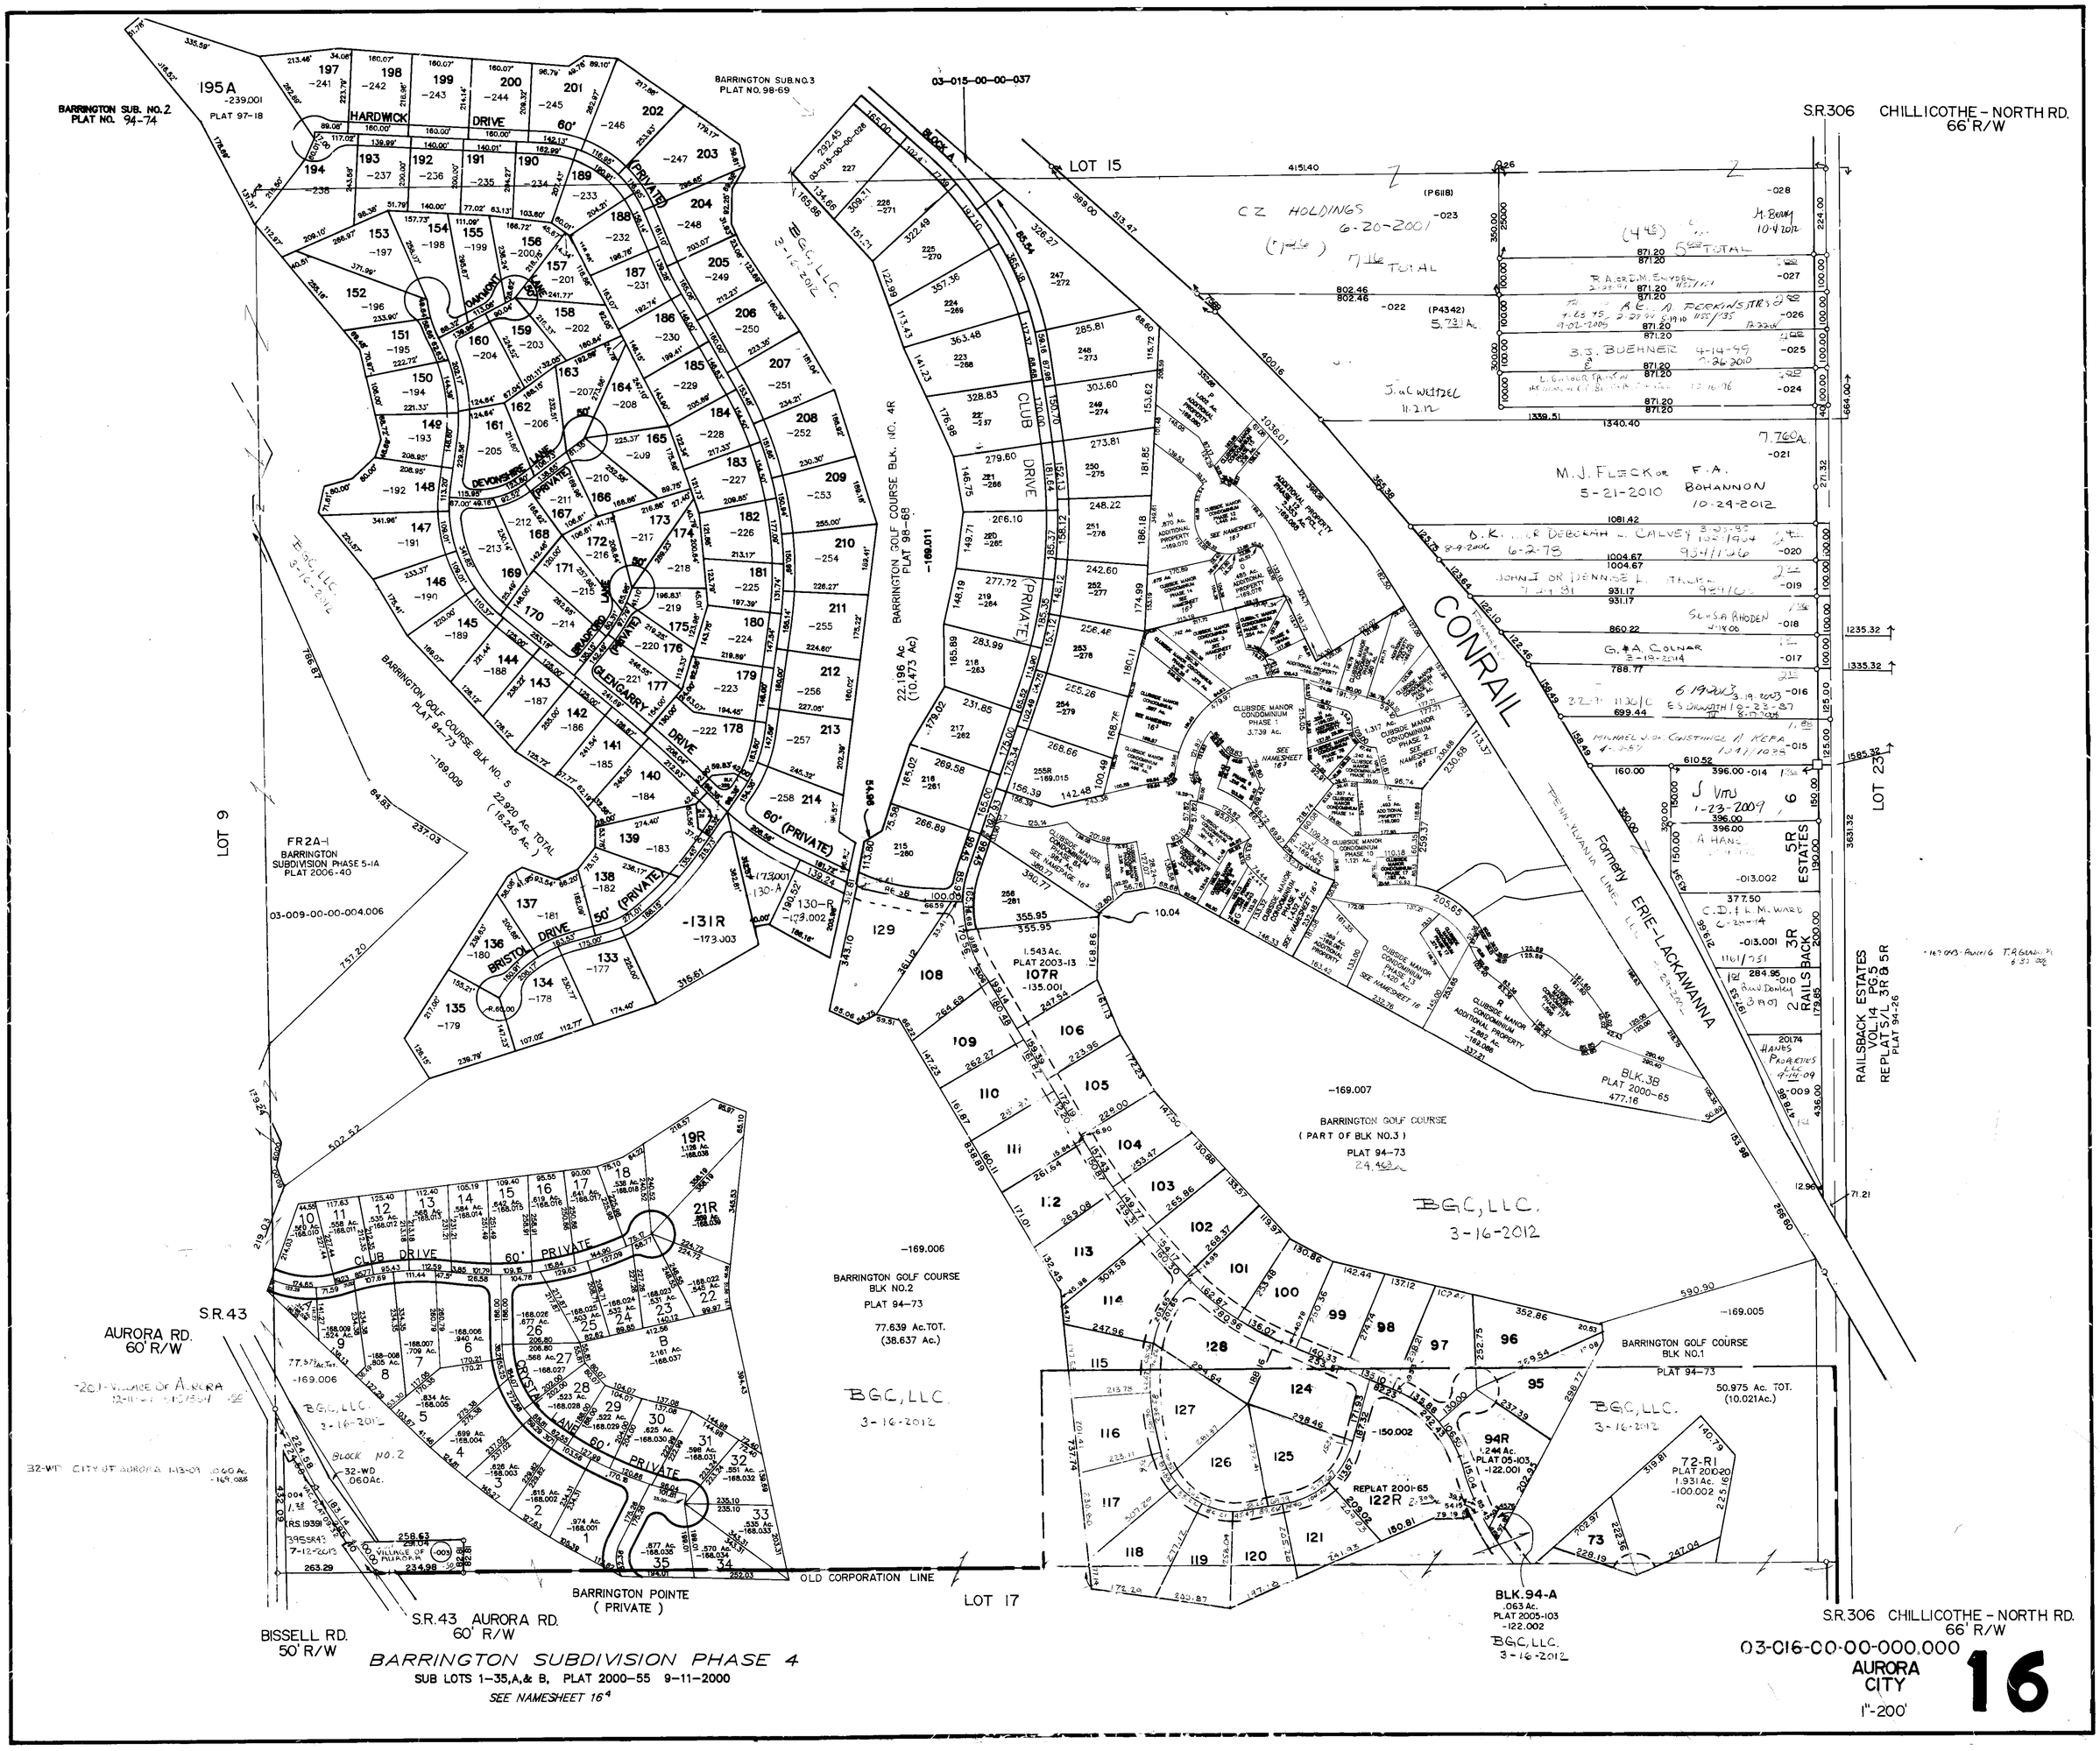
BARRINGTON SUBDIVISION PHASE 4
SUB LOTS 1-35,A,& B, PLAT 2000-55 9-11-2000
SEE NAMESHEET 16
03-016-00-00-000.000
AURORA CITY
1"-200'
16
S.R.306 CHILLICOTHE - NORTH RD. 66' R/W
S.R.43 AURORA RD. 60' R/W
BISSELL RD. 50' R/W
BARRINGTON POINTE (PRIVATE)
OLD CORPORATION LINE
LOT 17
LOT 15
LOT 9
LOT 23
CONRAIL
BARRINGTON SUB. NO. 2 PLAT NO. 94-74
BARRINGTON SUB. NO. 3 PLAT NO. 98-69
BARRINGTON GOLF COURSE BLK. NO. 4R PLAT 98-68
BARRINGTON GOLF COURSE BLK. NO. 5 PLAT 94-73
BARRINGTON GOLF COURSE (PART OF BLK NO.3) PLAT 94-73
BARRINGTON GOLF COURSE BLK NO.2 PLAT 94-73
BARRINGTON GOLF COURSE BLK NO.1 PLAT 94-73
RAILSBACK ESTATES VOL.14 PG.5 REPLAT S/L 3R & 5R PLAT 94-26
CLUBSIDE MANOR CONDOMINIUM
BGC, LLC. 3-16-2012