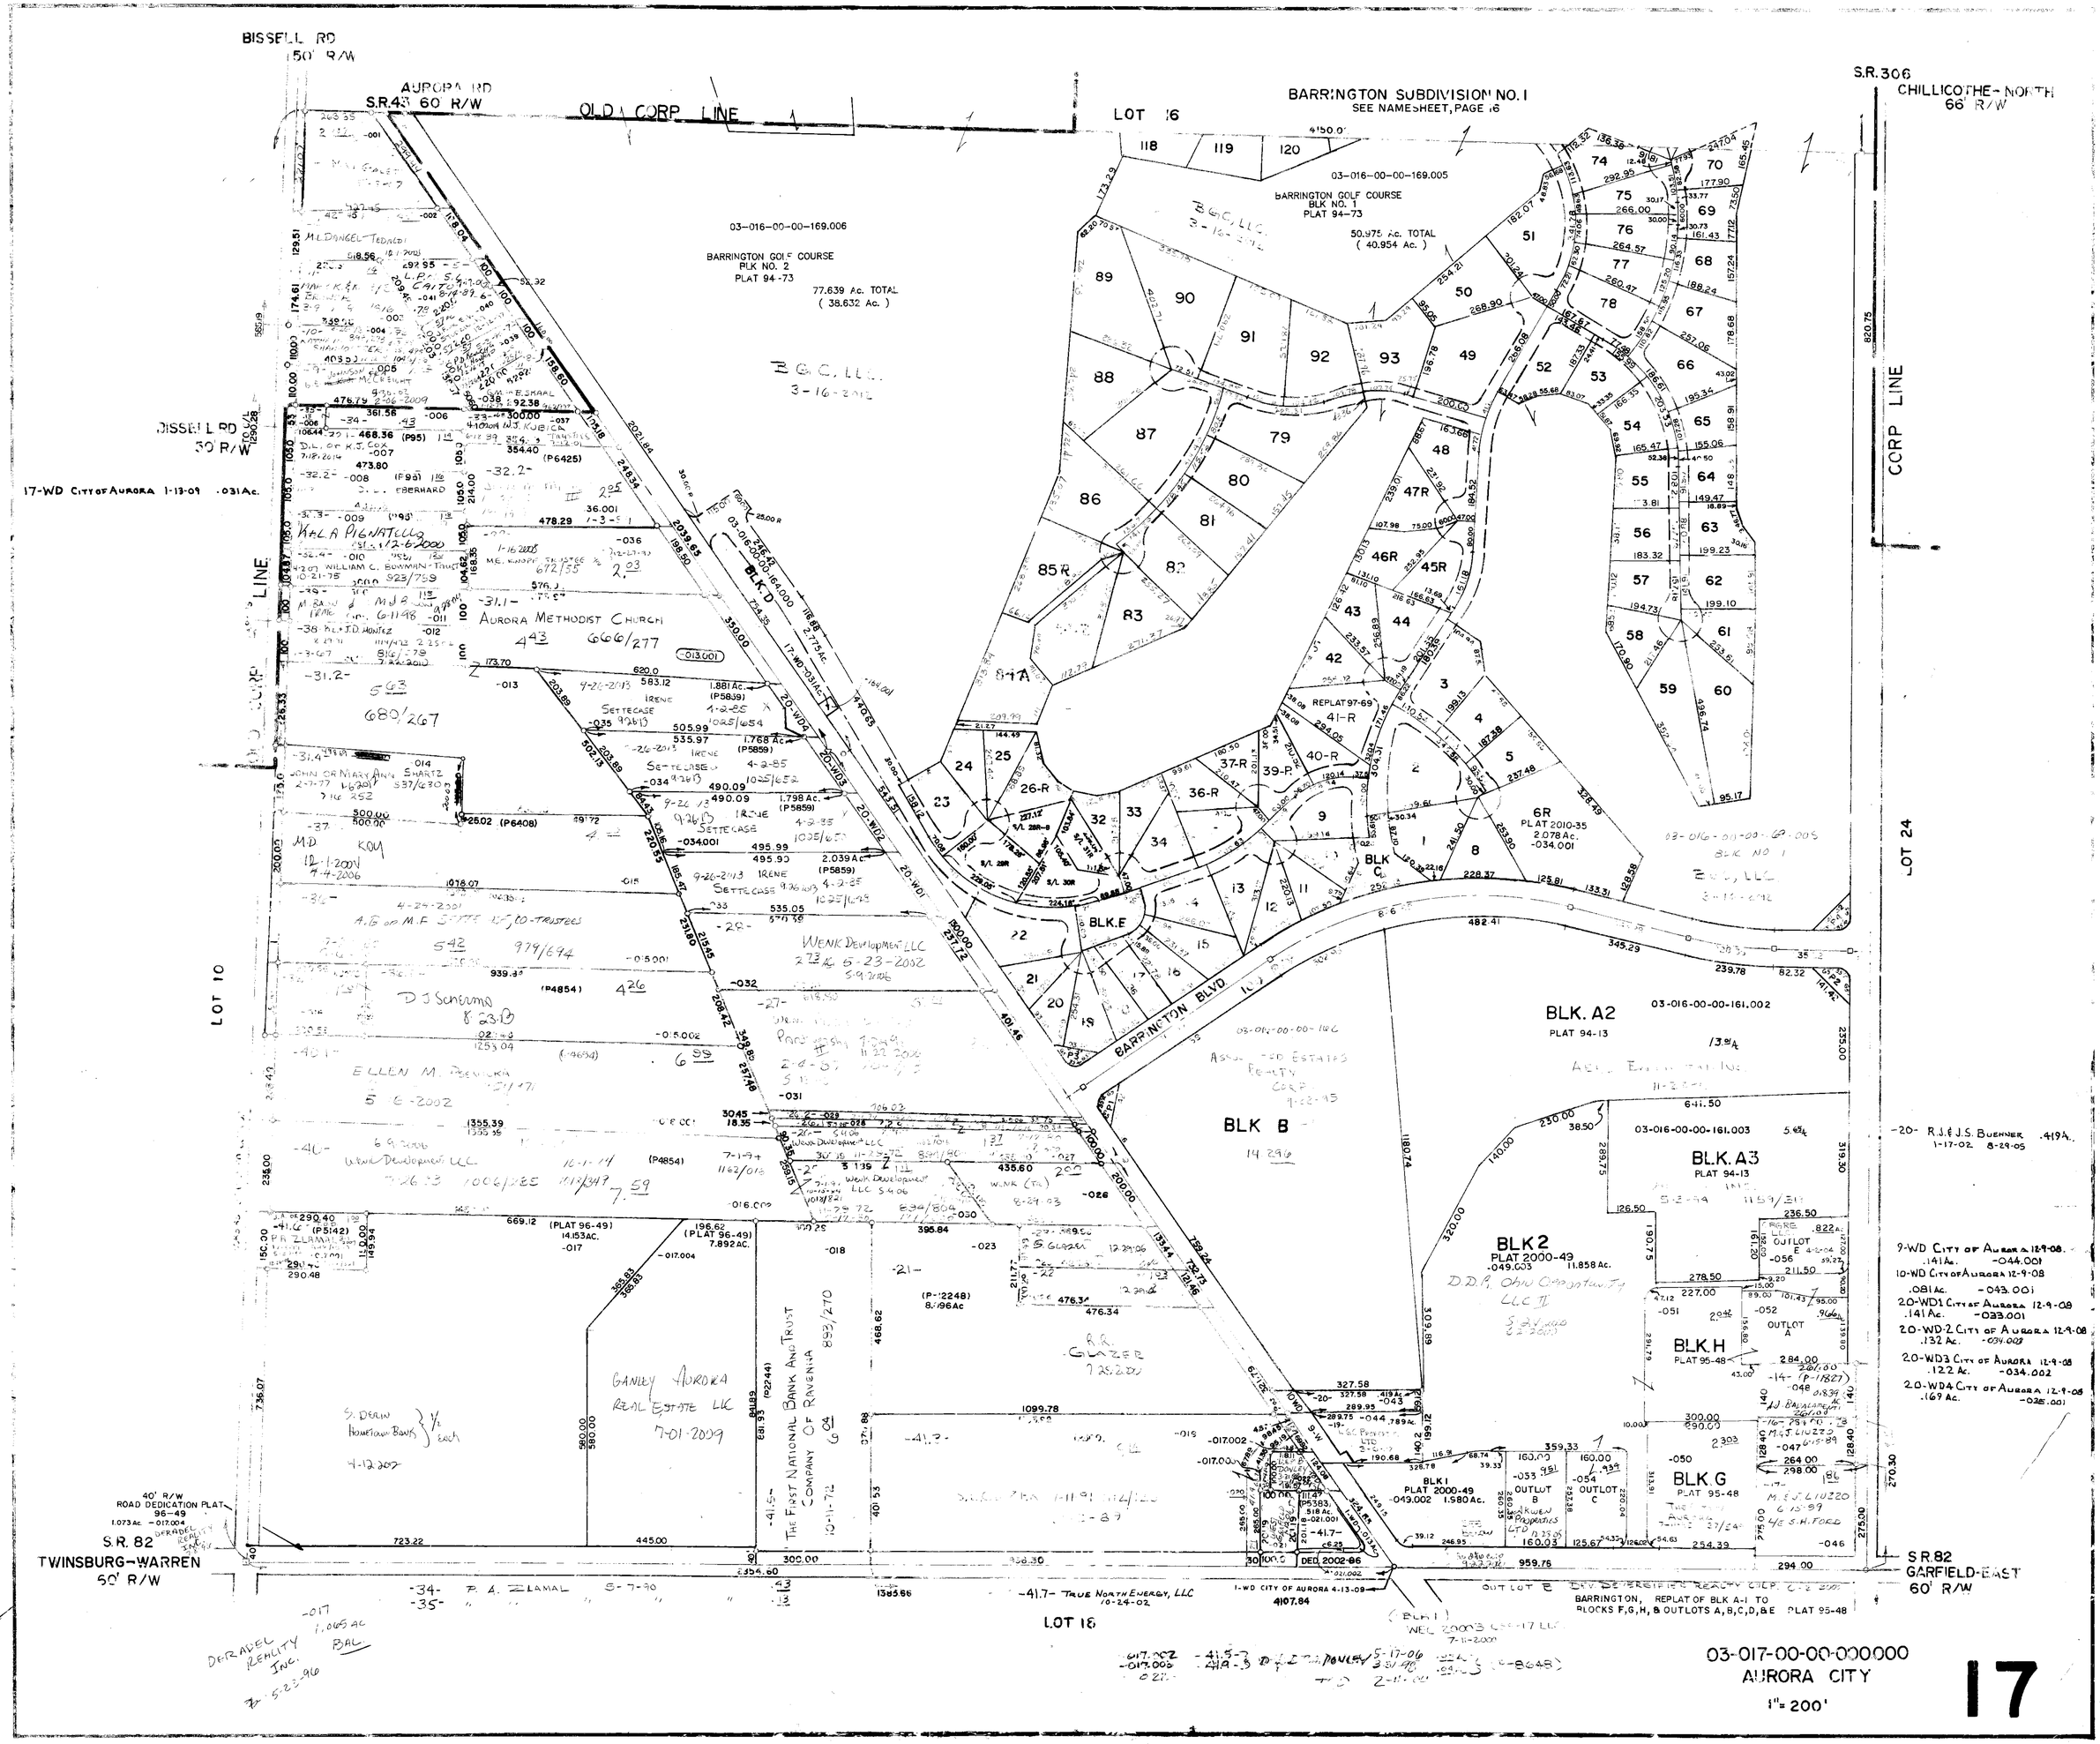

BISSELL RD
50' R/W
AURORA RD
S.R.43 60' R/W
OLD CORP LINE
LOT 16
BARRINGTON SUBDIVISION NO. 1
SEE NAMESHEET, PAGE 16
S.R.306
CHILLICOTHE-NORTH
66' R/W
03-016-00-00-169.006
BARRINGTON GOLF COURSE
BLK NO. 2
PLAT 94-73
77.639 Ac. TOTAL
(38.632 Ac.)
03-016-00-00-169.005
BARRINGTON GOLF COURSE
BLK NO. 1
PLAT 94-73
50.975 Ac. TOTAL
(40.954 Ac.)
CORP LINE
BISSELL RD
50' R/W
17-WD CITY OF AURORA 1-13-09 .031Ac.
AURORA METHODIST CHURCH
BLK. D
BLK. E
BARRINGTON BLVD
BLK. A2
PLAT 94-13
03-016-00-00-161.002
BLK B
BLK. A3
PLAT 94-13
03-016-00-00-161.003
BLK 2
PLAT 2000-49
BLK. H
PLAT 95-48
BLK. G
PLAT 95-48
BLK 1
PLAT 2000-49
LOT 24
LOT 10
LOT 18
40' R/W
ROAD DEDICATION PLAT
96-49
S.R. 82
TWINSBURG-WARREN
50' R/W
S.R.82
GARFIELD-EAST
60' R/W
BARRINGTON, REPLAT OF BLK A-1 TO
BLOCKS F,G,H, & OUTLOTS A,B,C,D,&E PLAT 95-48
03-017-00-00-000000
AURORA CITY
1" = 200'
17