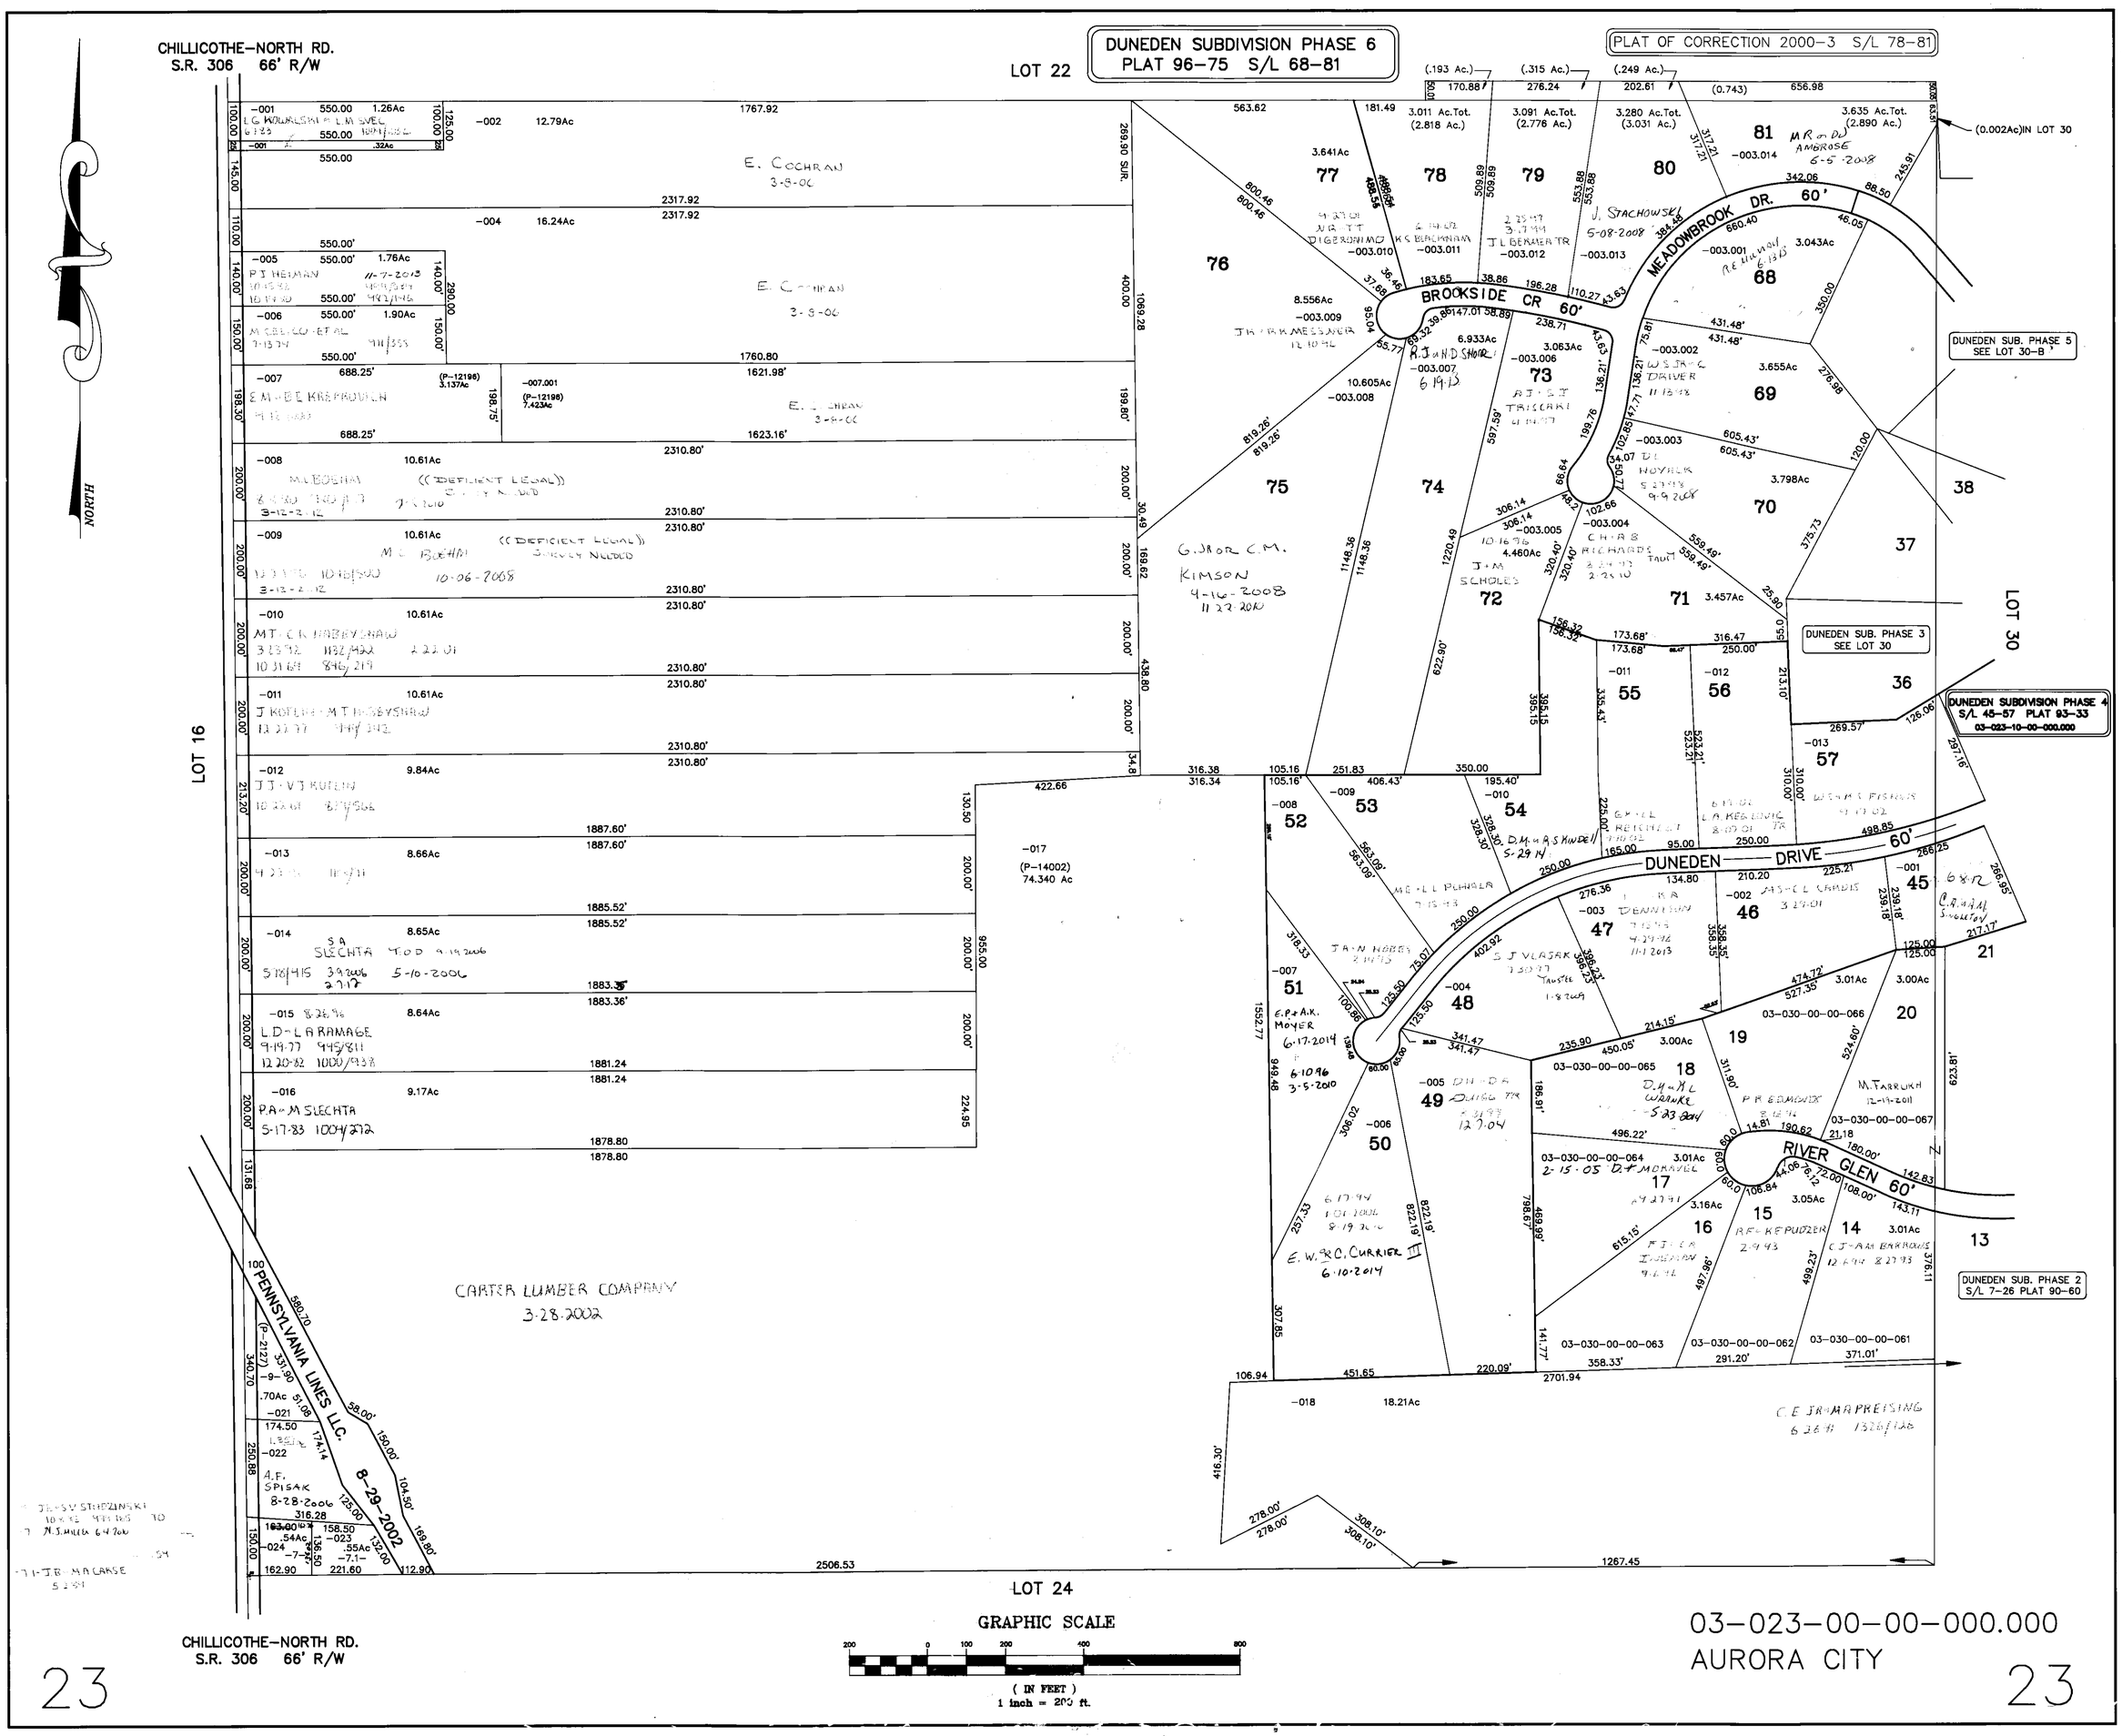
CHILLICOTHE–NORTH RD.
S.R. 306 66' R/W
DUNEDEN SUBDIVISION PHASE 6
PLAT 96–75 S/L 68–81
PLAT OF CORRECTION 2000–3 S/L 78–81
LOT 22
LOT 16
LOT 30
LOT 24
NORTH
MEADOWBROOK DR. 60'
BROOKSIDE CR 60'
DUNEDEN DRIVE 60'
RIVER GLEN 60'
DUNEDEN SUB. PHASE 5
SEE LOT 30–B
DUNEDEN SUB. PHASE 3
SEE LOT 30
DUNEDEN SUBDIVISION PHASE 4
S/L 45–57 PLAT 93–33
03–023–10–00–000.000
DUNEDEN SUB. PHASE 2
S/L 7–26 PLAT 90–60
(0.002Ac)IN LOT 30
PENNSYLVANIA LINES LLC.
(P–2127)
8–29–2002
CARTER LUMBER COMPANY
3-28-2002
GRAPHIC SCALE
(IN FEET)
1 inch = 200 ft.
03–023–00–00–000.000
AURORA CITY
23
23