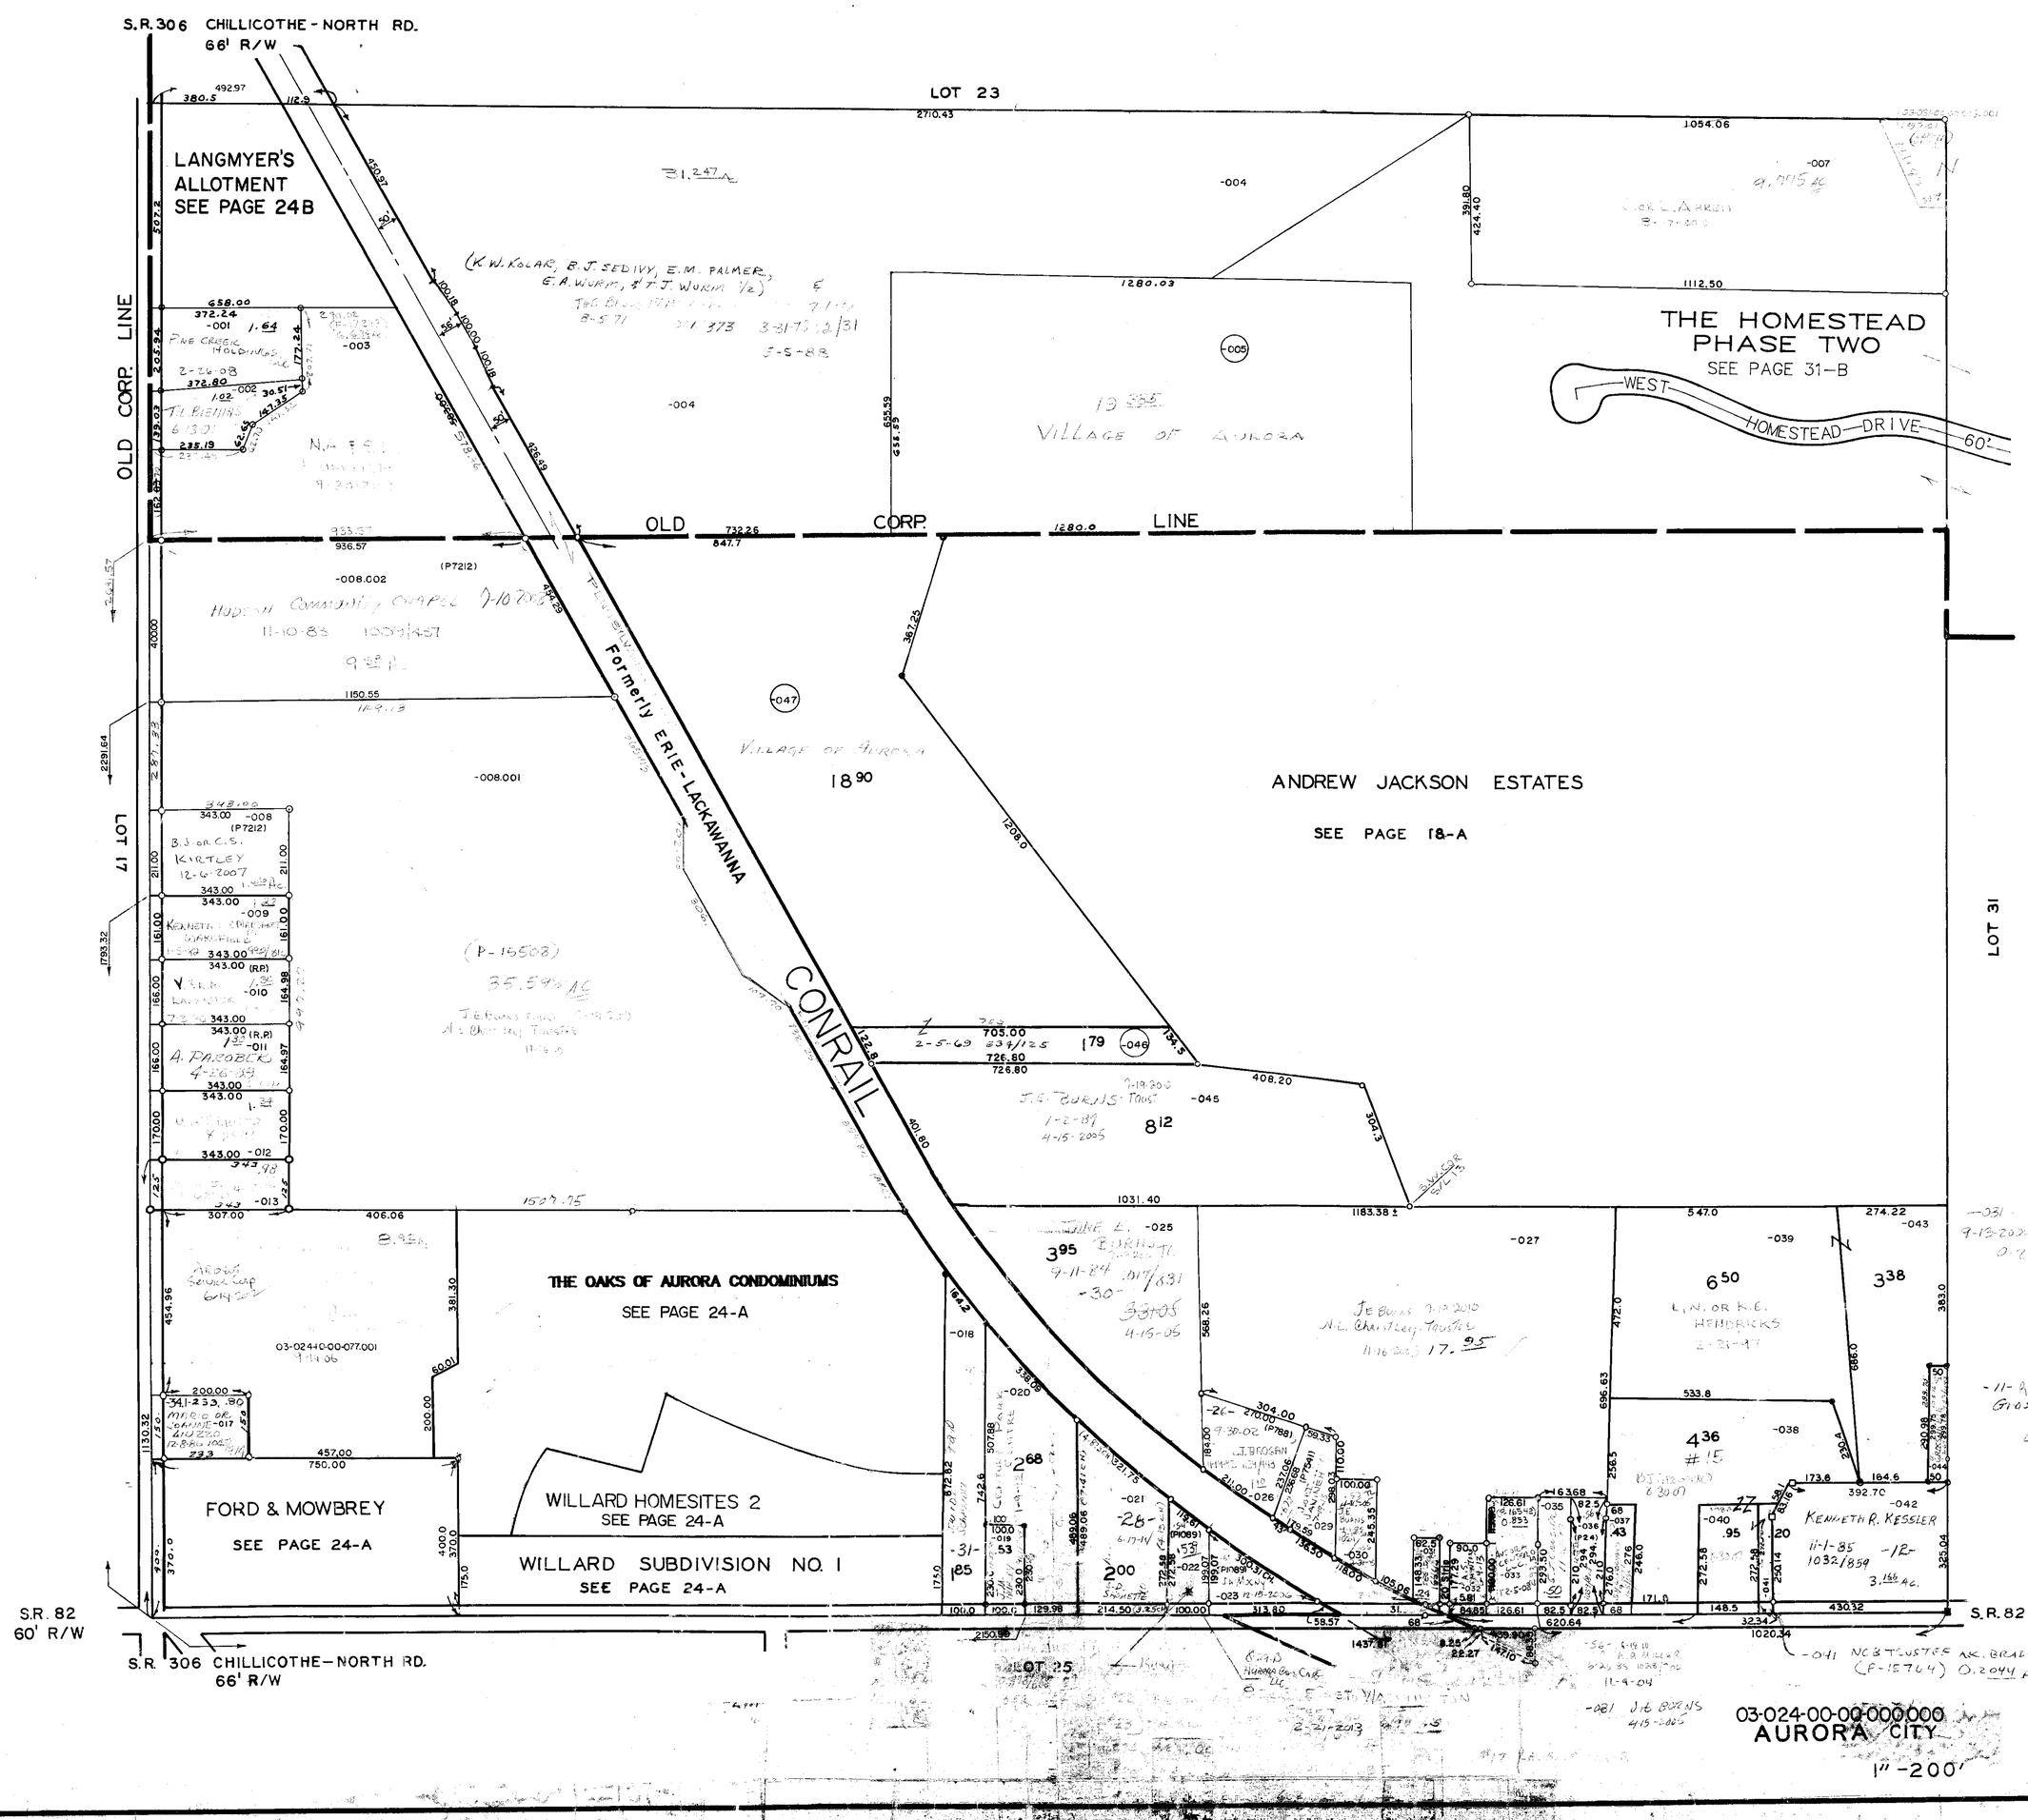
S.R. 306 CHILLICOTHE - NORTH RD.
66' R/W
LOT 23
LANGMYER'S ALLOTMENT
SEE PAGE 24B
OLD CORP. LINE
THE HOMESTEAD PHASE TWO
SEE PAGE 31-B
WEST HOMESTEAD DRIVE 60'
VILLAGE OF AURORA
OLD CORP. LINE
Formerly ERIE-LACKAWANNA
CONRAIL
ANDREW JACKSON ESTATES
SEE PAGE 18-A
LOT 17
LOT 31
THE OAKS OF AURORA CONDOMINIUMS
SEE PAGE 24-A
FORD & MOWBREY
SEE PAGE 24-A
WILLARD HOMESITES 2
SEE PAGE 24-A
WILLARD SUBDIVISION NO. 1
SEE PAGE 24-A
S.R. 82
60' R/W
S.R. 306 CHILLICOTHE-NORTH RD.
66' R/W
S.R. 82 GARFIELD-EAST
60' R/W
LOT 25
03-024-00-00-000.000
AURORA CITY
1" -200'
24