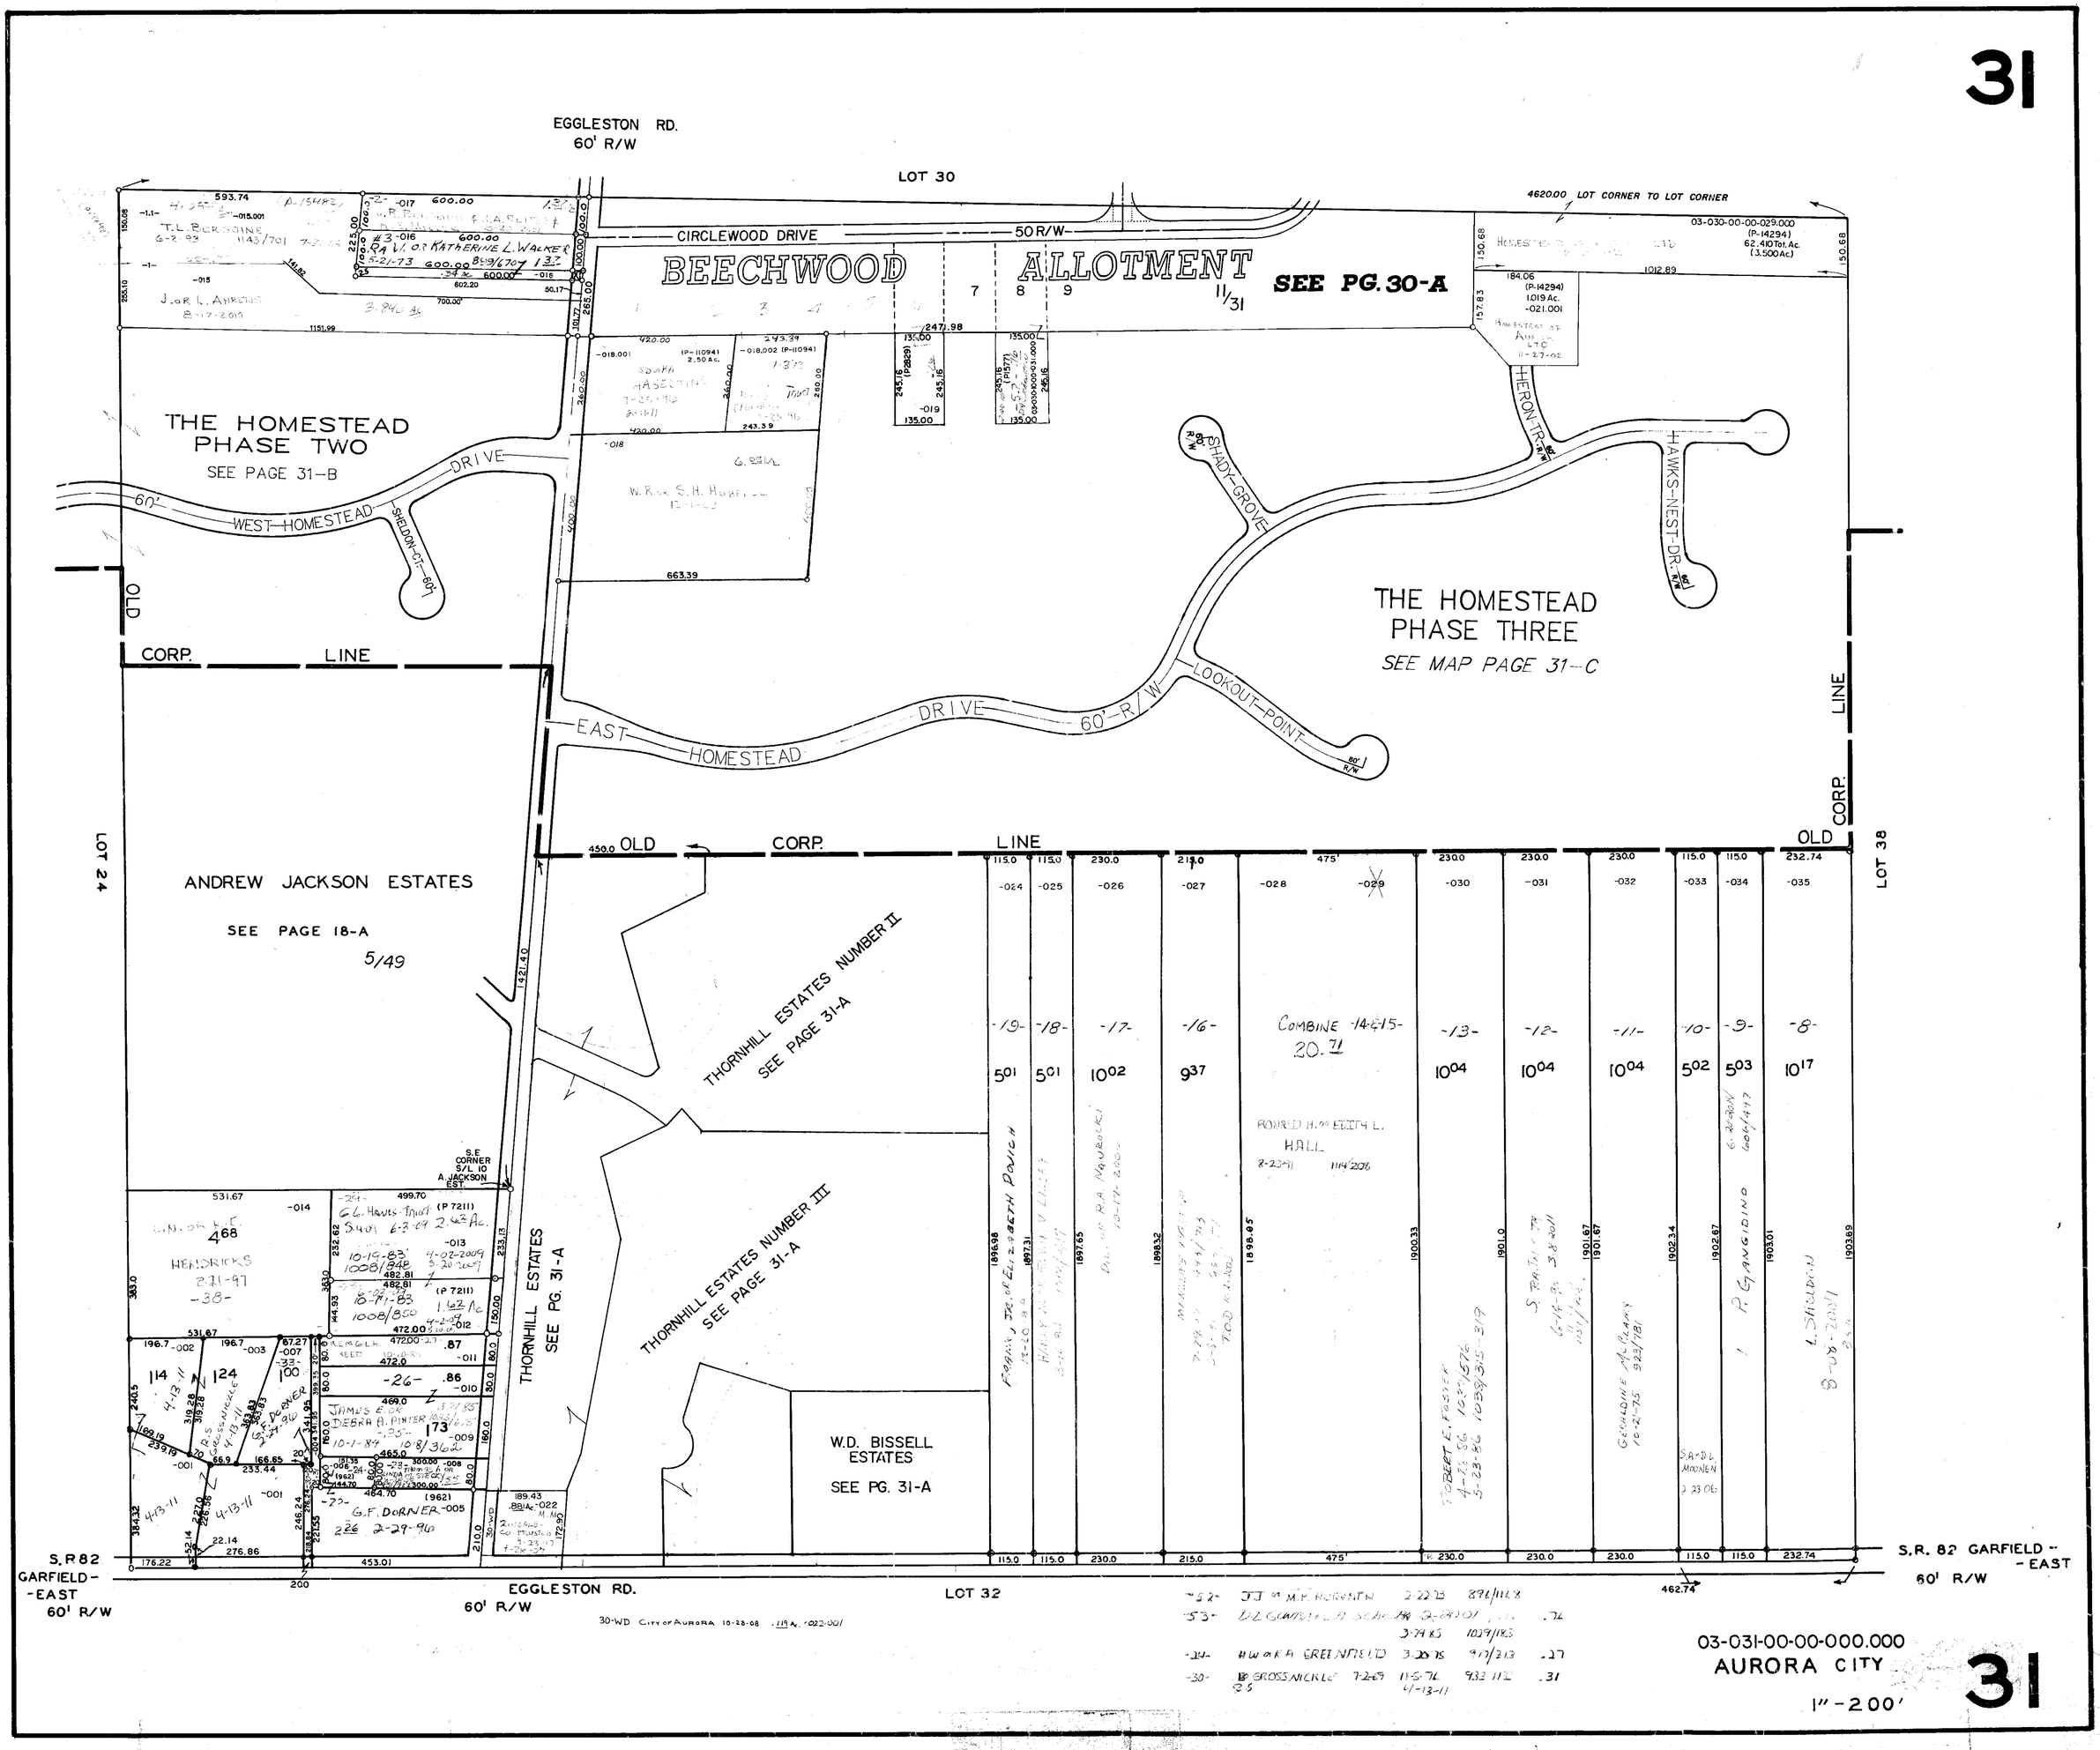
EGGLESTON RD.
60' R/W
LOT 30
4620.00 LOT CORNER TO LOT CORNER
CIRCLEWOOD DRIVE
50 R/W
BEECHWOOD ALLOTMENT
SEE PG. 30-A
THE HOMESTEAD PHASE TWO
SEE PAGE 31-B
WEST HOMESTEAD DRIVE
60'
SHELDON CT.
OLD CORP. LINE
EAST HOMESTEAD DRIVE
60' R/W
SHADY GROVE
LOOKOUT POINT
HERON TR.
HAWKS NEST DR.
THE HOMESTEAD PHASE THREE
SEE MAP PAGE 31-C
LOT 24
LOT 38
ANDREW JACKSON ESTATES
SEE PAGE 18-A
5/49
THORNHILL ESTATES NUMBER II
SEE PAGE 31-A
THORNHILL ESTATES NUMBER III
SEE PAGE 31-A
THORNHILL ESTATES
SEE PG. 31-A
W.D. BISSELL ESTATES
SEE PG. 31-A
S.E CORNER S/L 10 A. JACKSON EST.
S.R 82 GARFIELD - - EAST
60' R/W
EGGLESTON RD.
60' R/W
LOT 32
03-031-00-00-000.000
AURORA CITY
1" - 200'
31