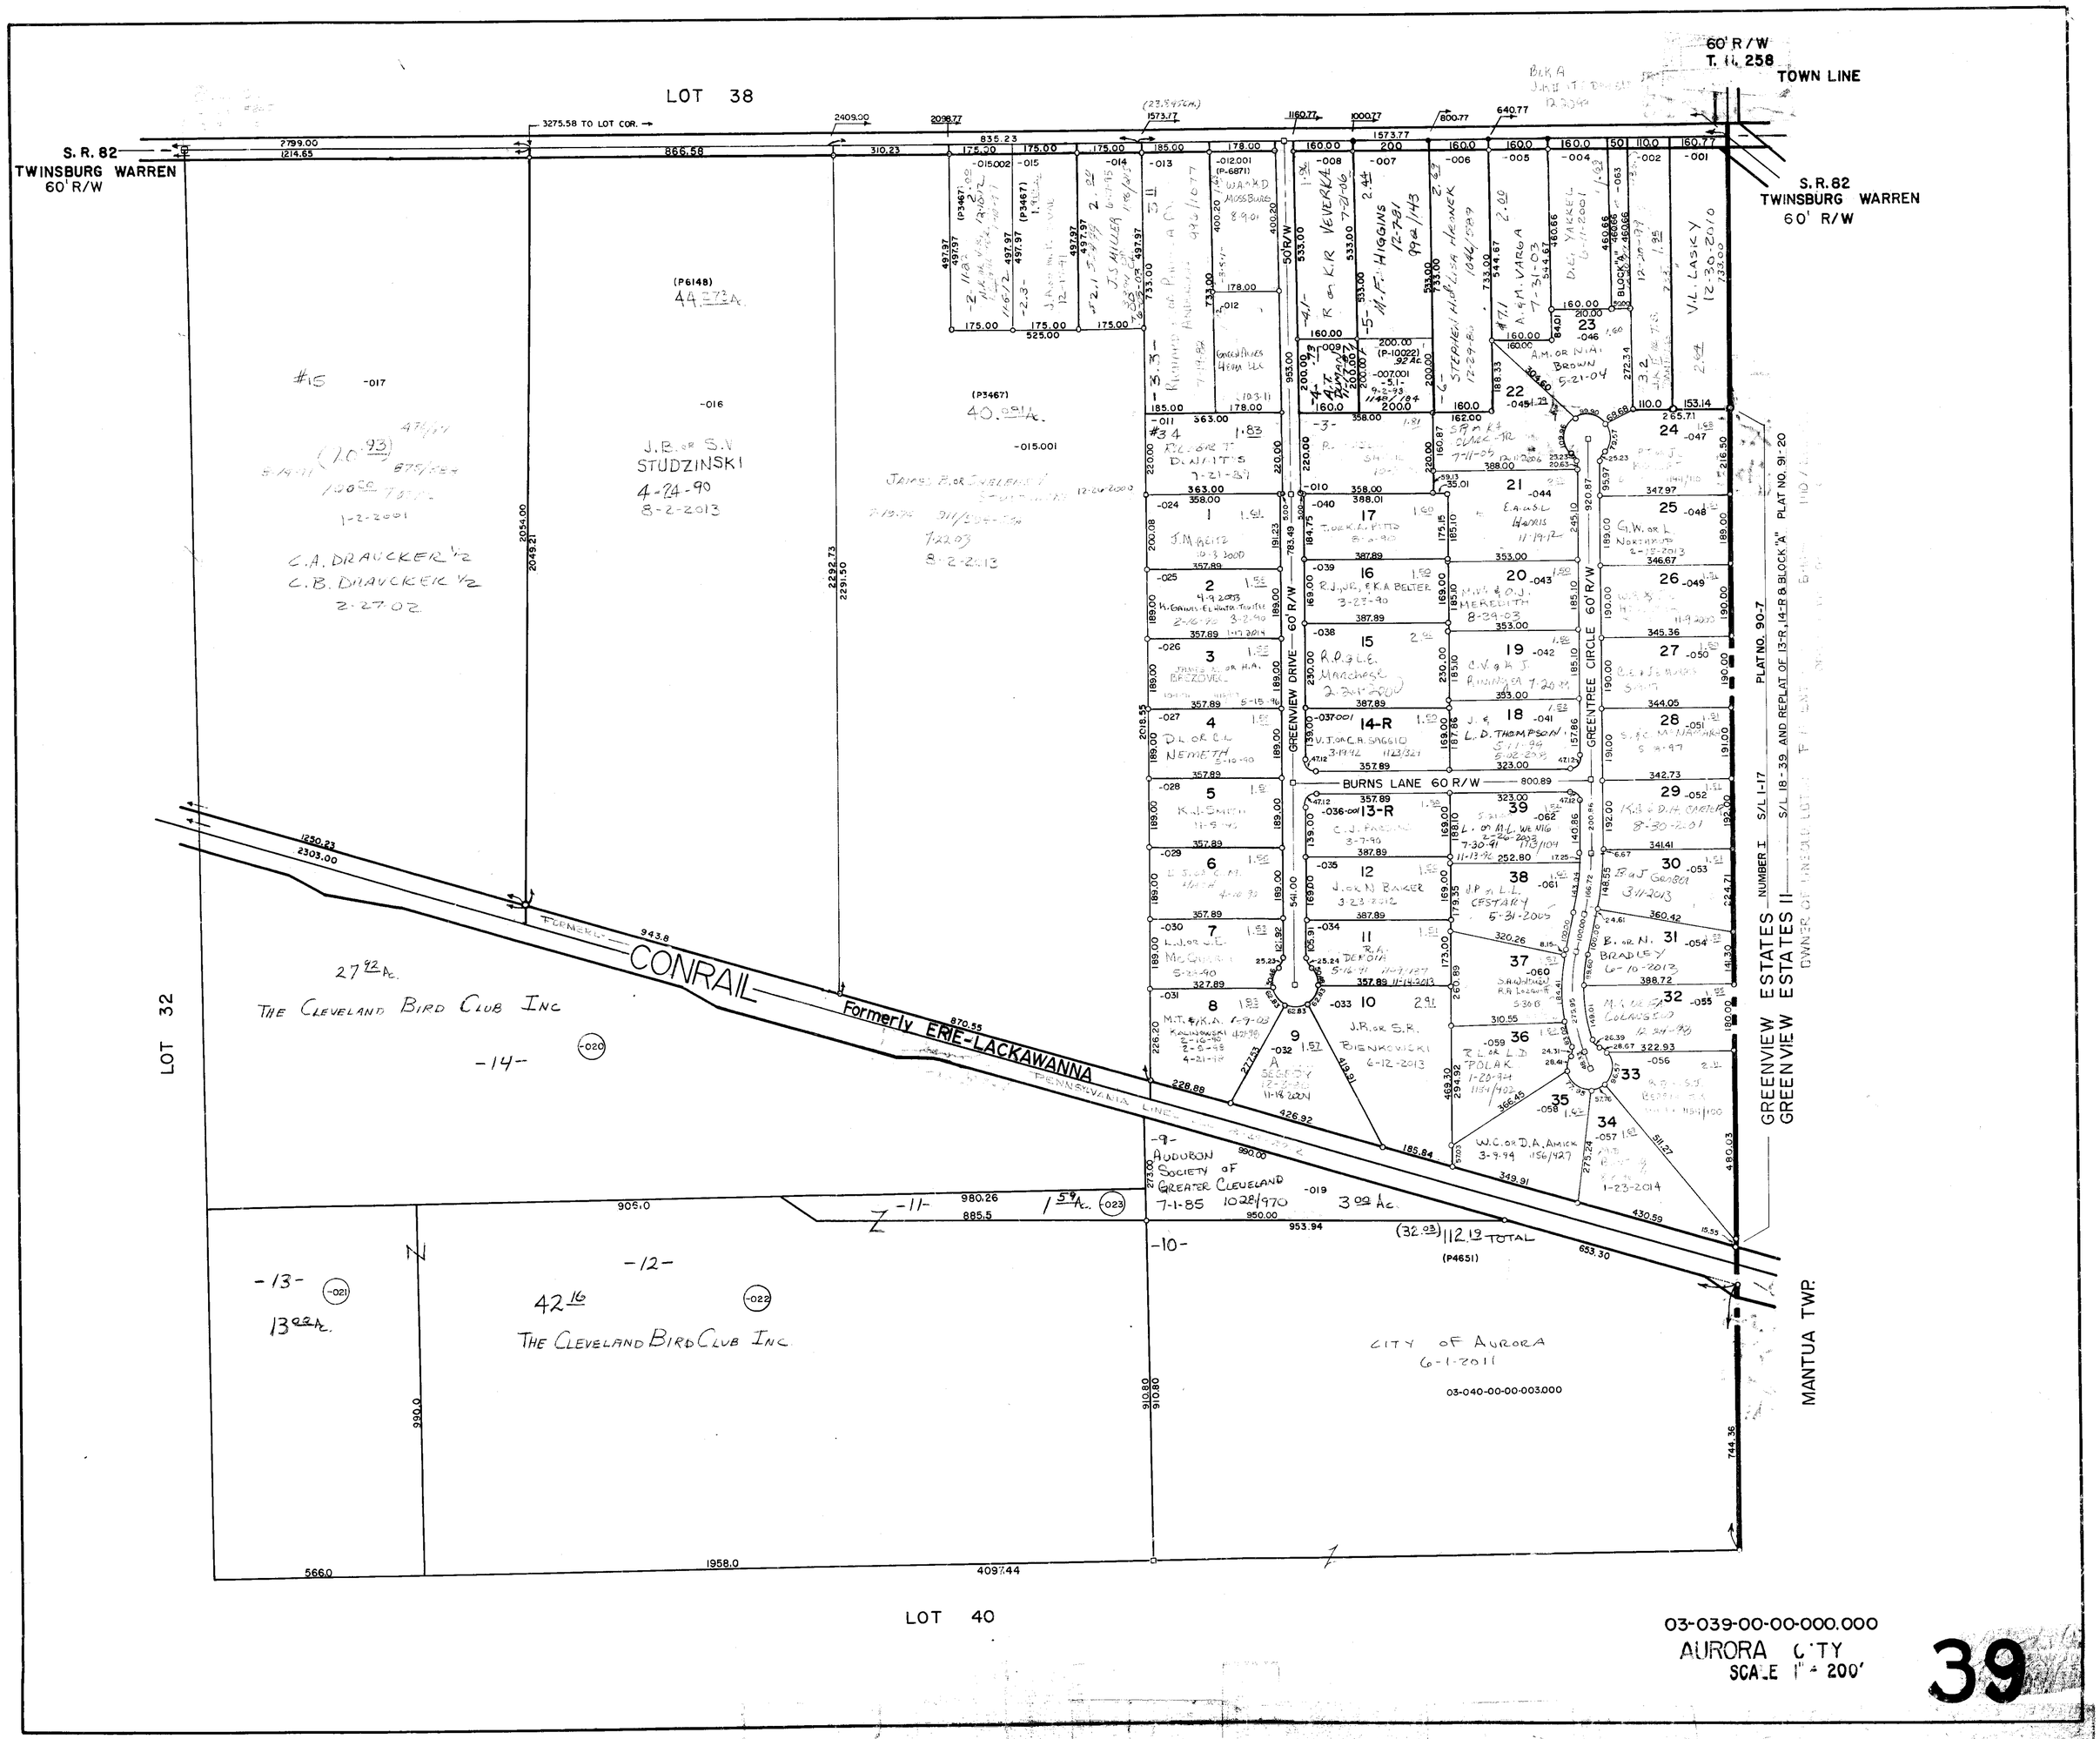
LOT 38
S. R. 82
TWINSBURG WARREN
60' R/W
60' R/W
T. 11, 258
TOWN LINE
S. R. 82
TWINSBURG WARREN
60' R/W
CONRAIL
Formerly ERIE-LACKAWANNA
PENNSYLVANIA LINES
LOT 32
LOT 40
GREENVIEW DRIVE 60' R/W
GREENTREE CIRCLE 60' R/W
BURNS LANE 60 R/W
GREENVIEW ESTATES NUMBER I S/L 1-17
GREENVIEW ESTATES II S/L 18-39 AND REPLAT OF 13-R, 14-R & BLOCK "A" PLAT NO. 91-20
PLAT NO. 90-7
MANTUA TWP.
J.B. or S.V. STUDZINSKI 4-24-90 8-2-2013
C.A. DRAUCKER 1/2
C.B. DRAUCKER 1/2
THE CLEVELAND BIRD CLUB INC
THE CLEVELAND BIRD CLUB INC
AUDUBON SOCIETY OF GREATER CLEVELAND 7-1-85
CITY OF AURORA 6-1-2011
03-040-00-00-003.000
03-039-00-00-000.000
AURORA CITY
SCALE 1" = 200'

39