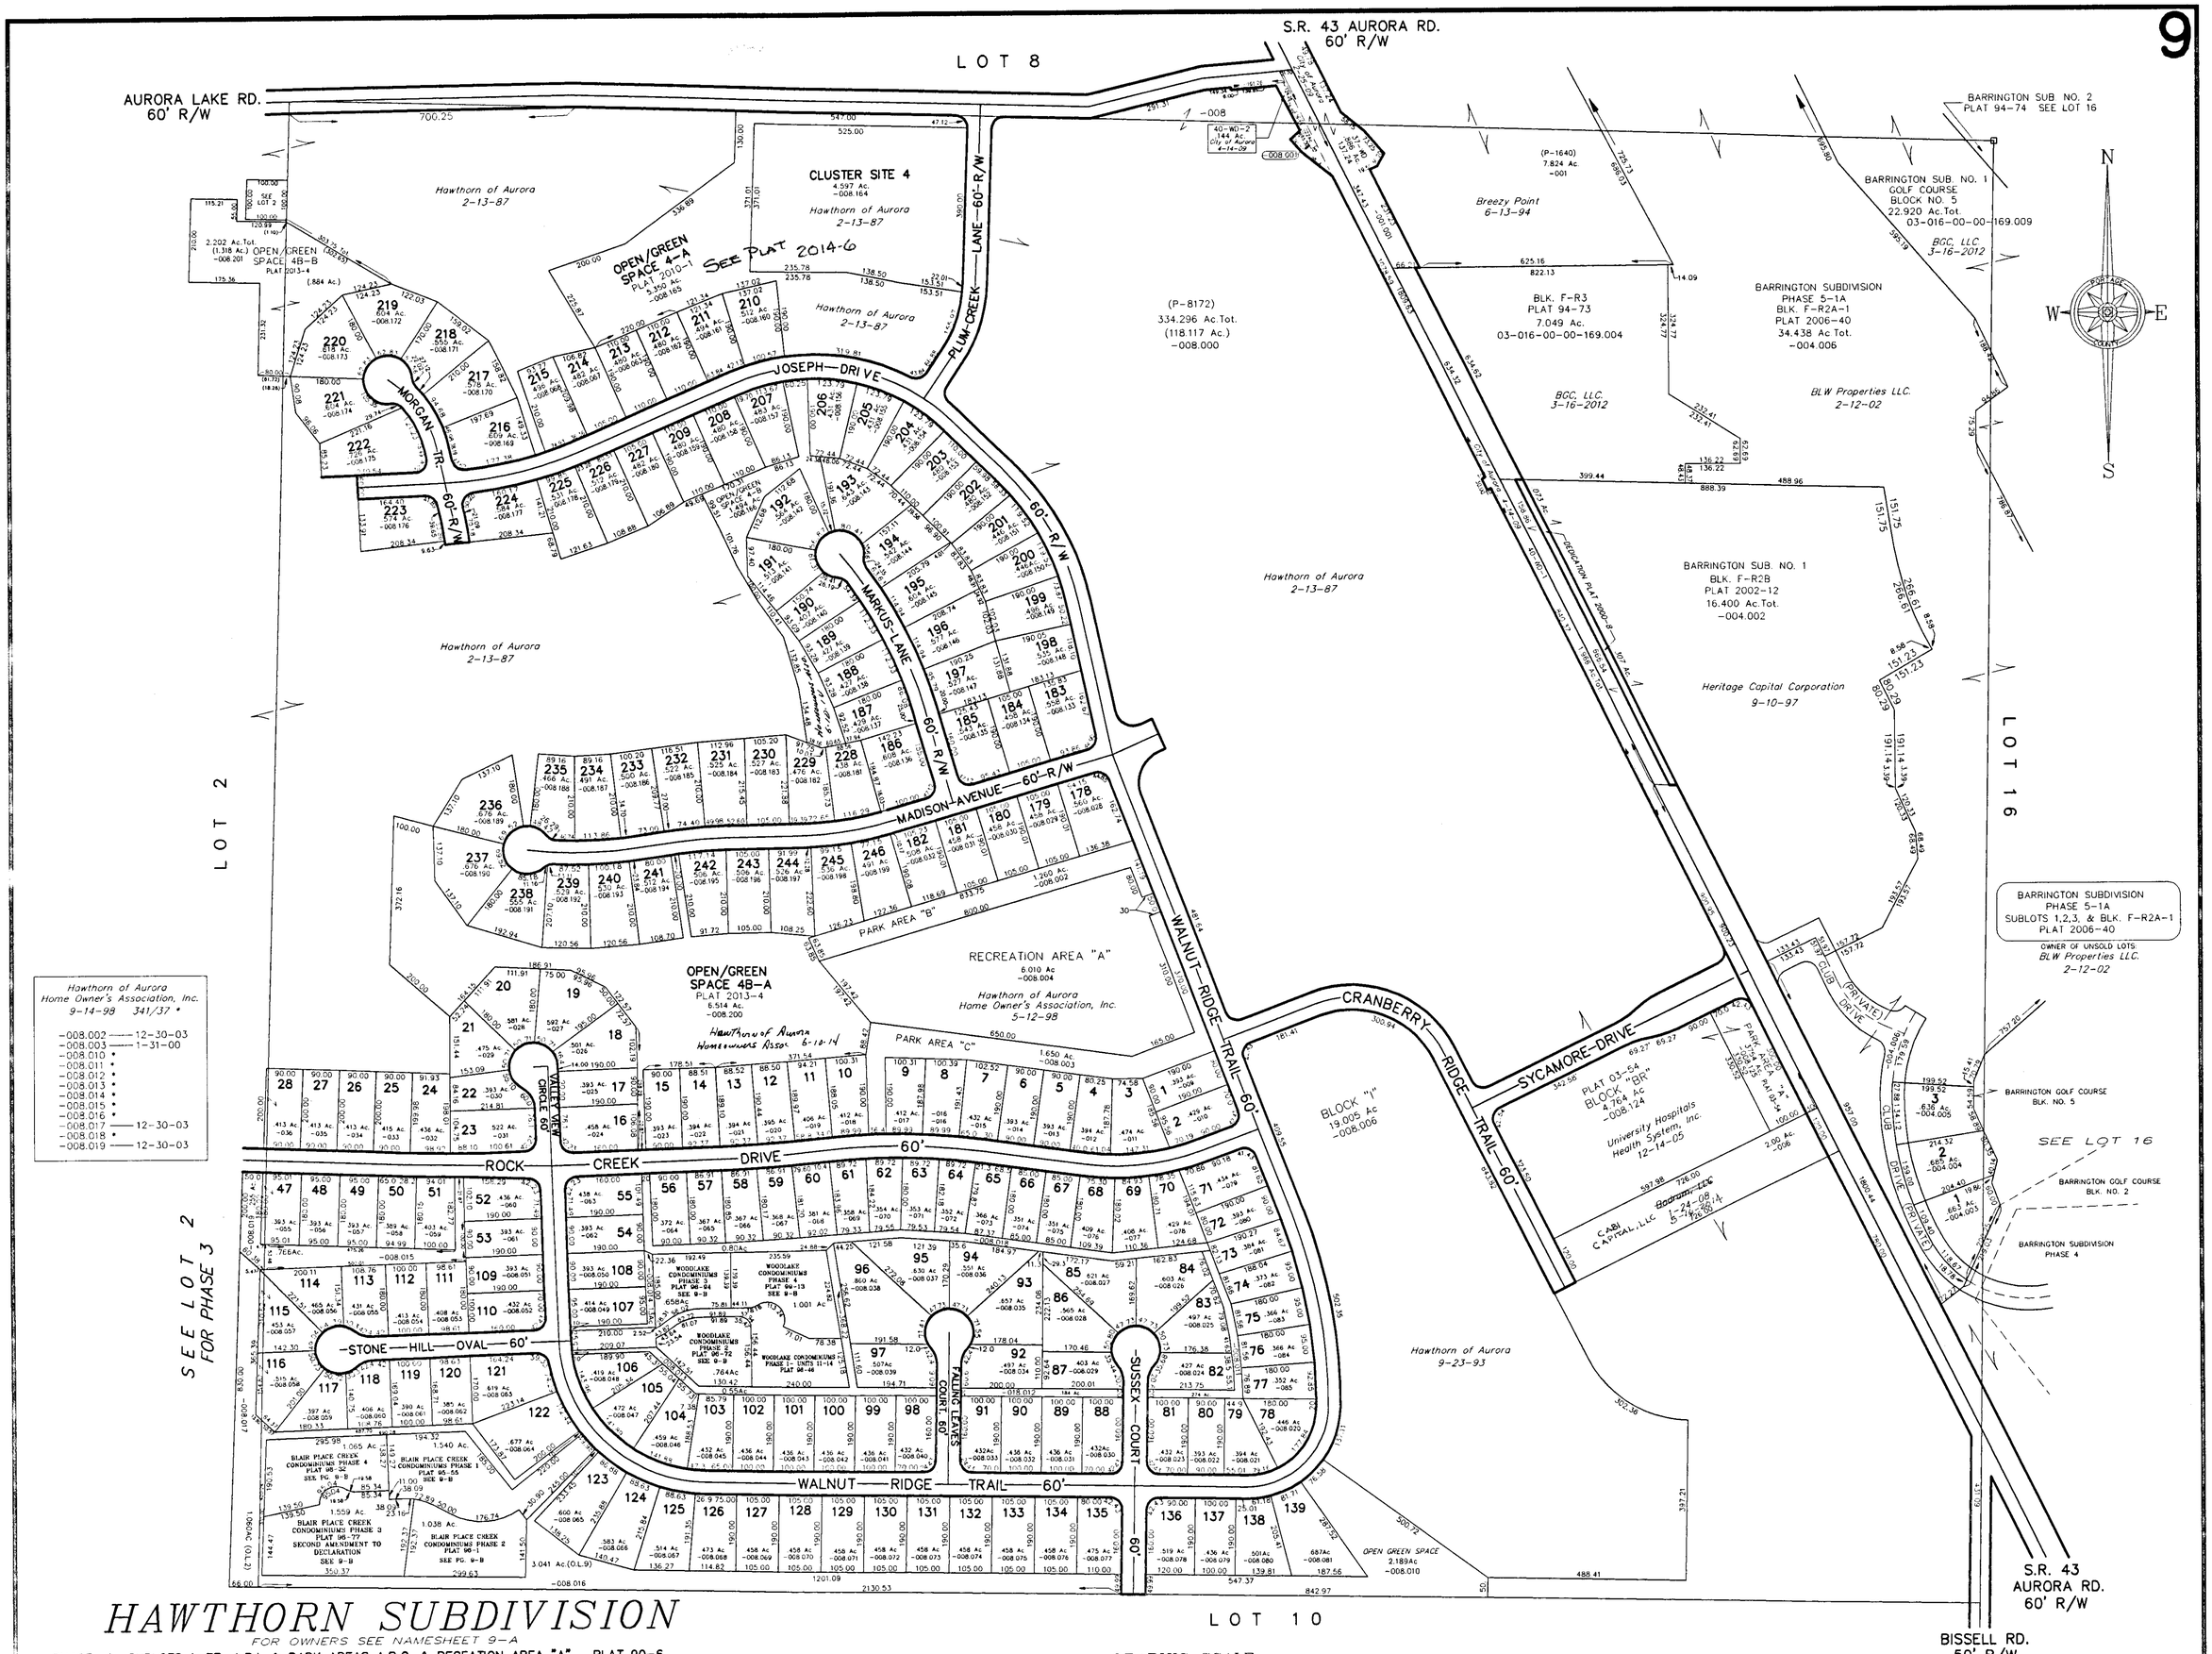

HAWTHORN SUBDIVISION

FOR OWNERS SEE NAMESHEET 9-A

PHASE 1 SUBLOTS 1-77, A,B,I, & PARK AREAS A,B,C, & RECEATION AREA "A" PLAT 90-6
PHASE 2 SUBLOTS 78-139, CLUSTER SITES 1 & 2, OPEN GREEN SPACE 2.189 Ac. & 3.041 Ac. PLAT 94-92
PHASE 3 SUBLOTS 140-177, CLUSTER SITE NO. 3, PLAT 1998-61 (SEE LOT 2)
PHASE 4 SUBLOTS 178-213, CLUSTER SITE NO. 4, OPEN SPACE 4-A & 4-B PLAT 2010-1
PHASE 4B SUBLOTS 216-246, OPEN/GREEN SPACE 4B-A & 4B-B PLAT 2013-4

GRAPHIC SCALE

200 0 100 200 400 800

(IN FEET)
1 inch = 200 ft.

03-009-00-00-000.000
AURORA CITY

FILE NO. 0300900