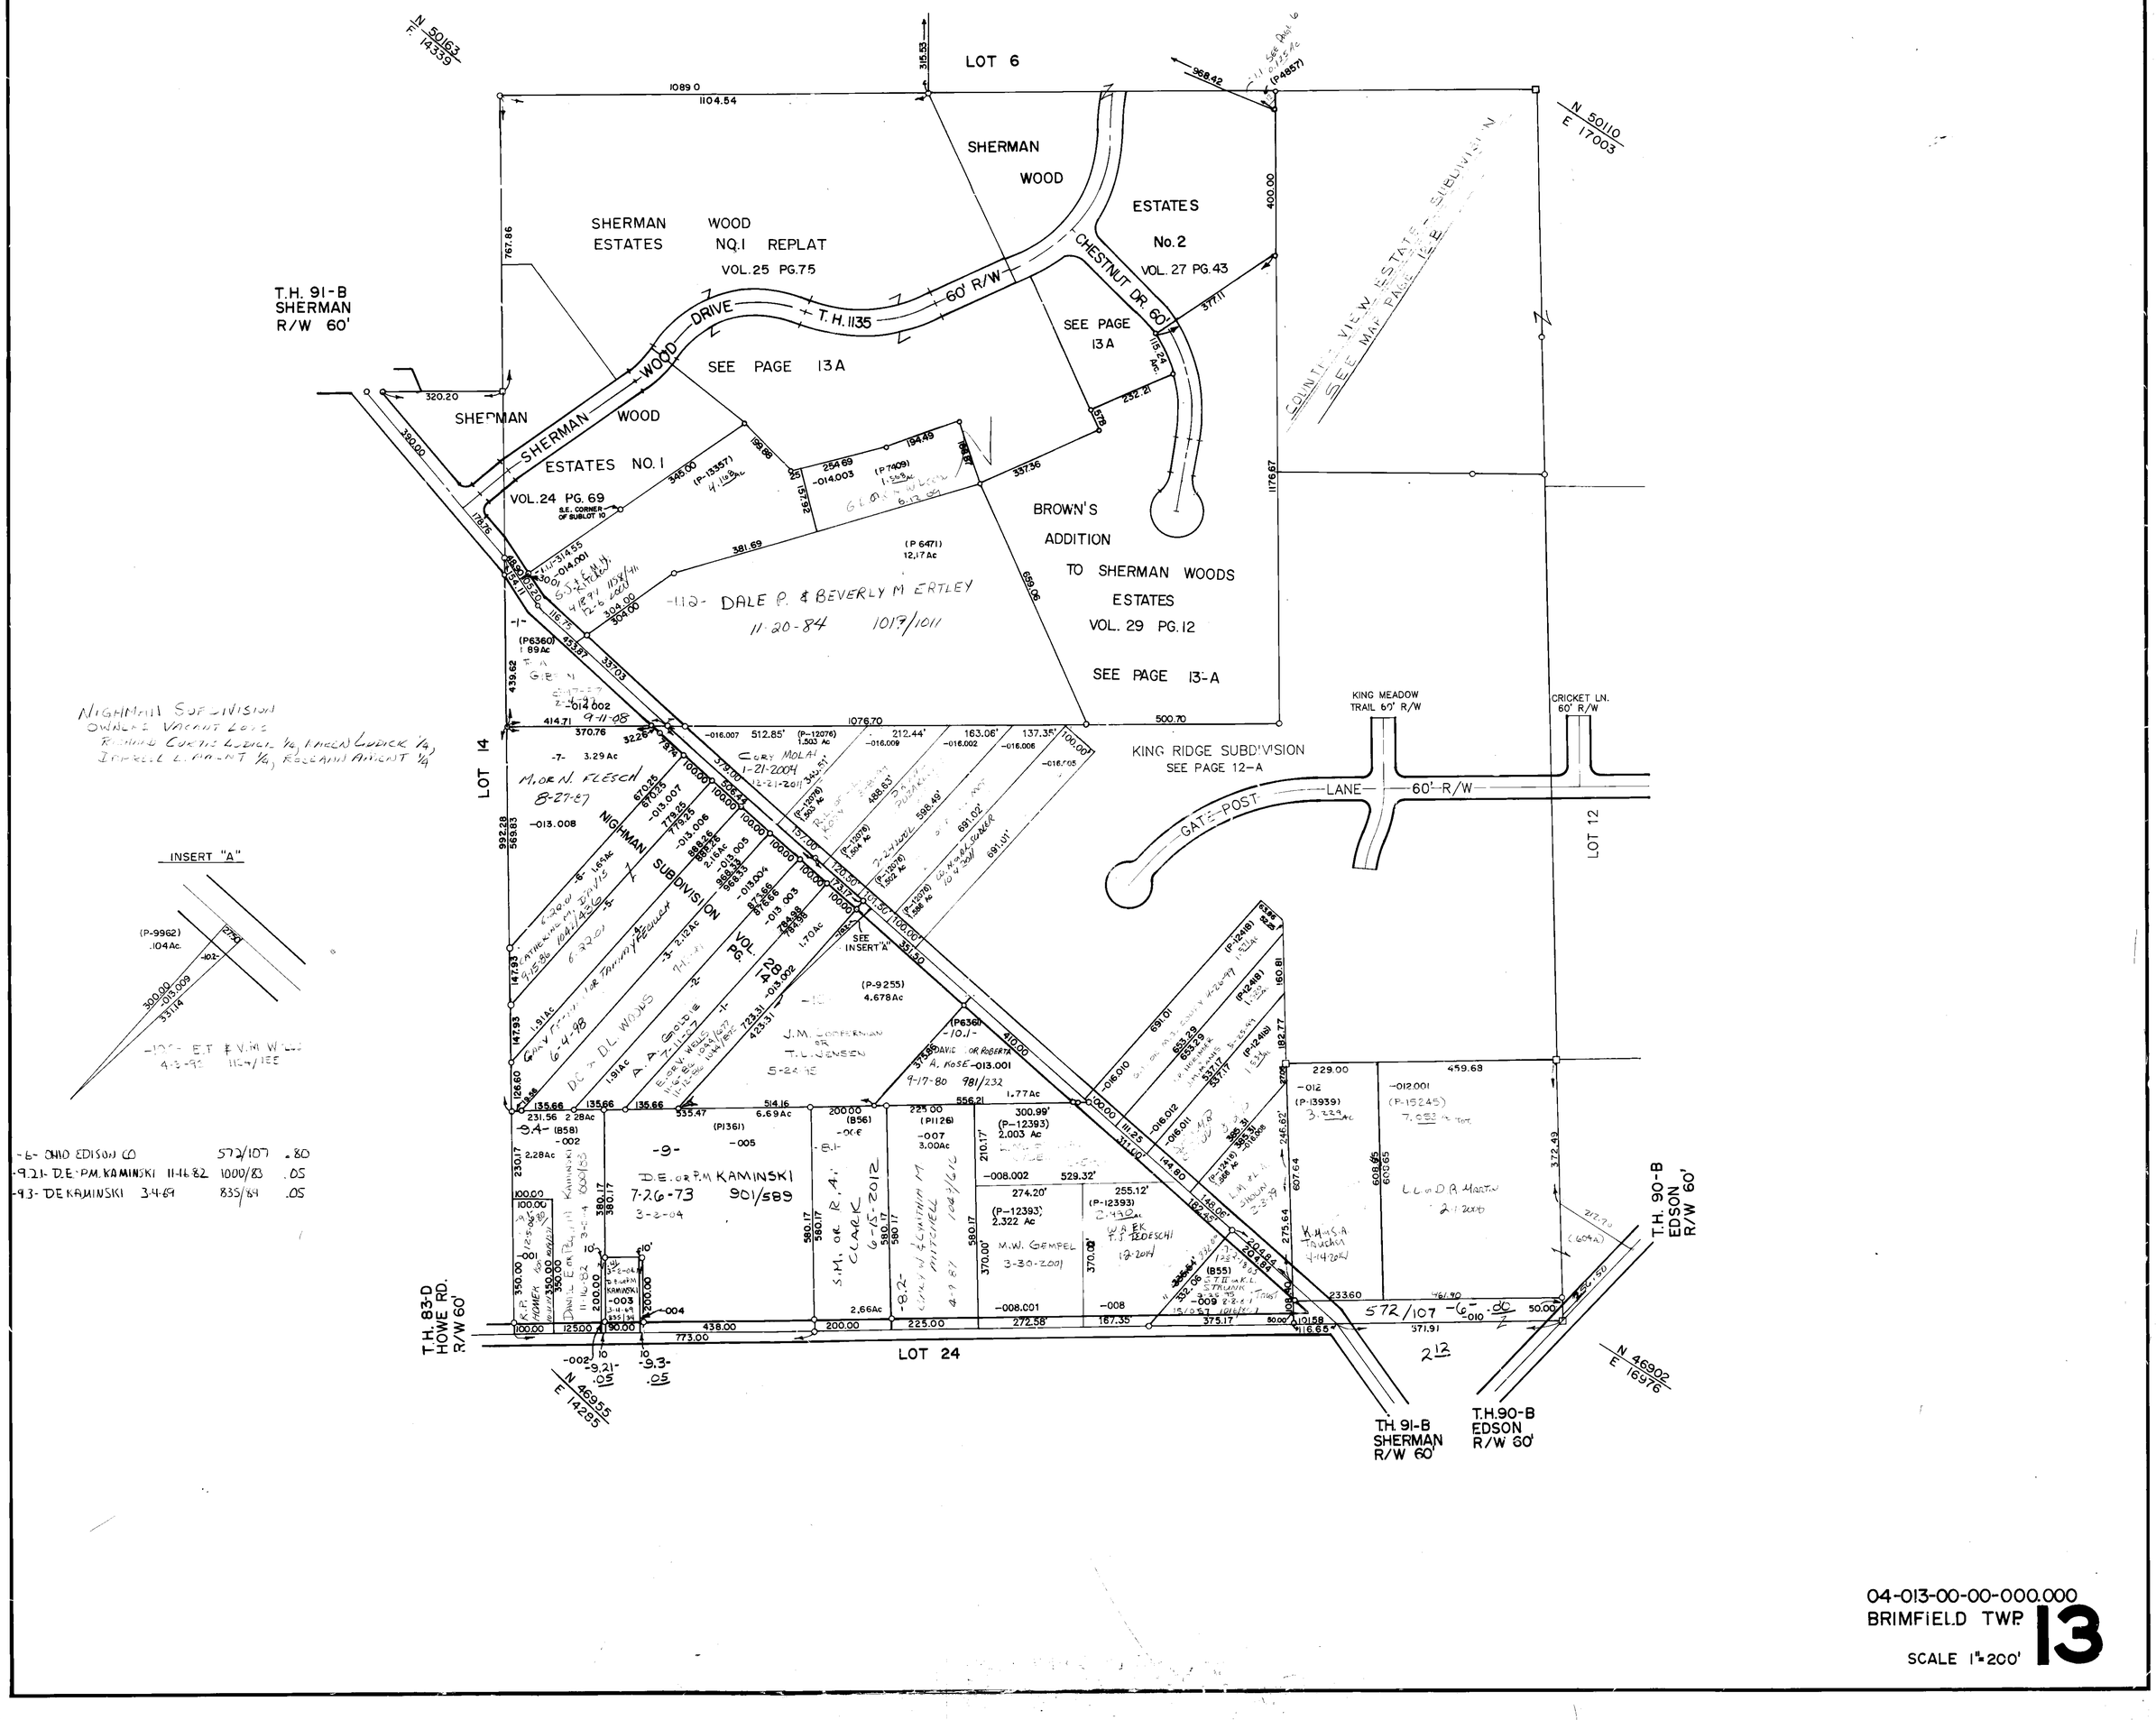
LOT 6
SHERMAN WOOD ESTATES No. 2
VOL. 27 PG. 43
SHERMAN WOOD ESTATES NO. 1 REPLAT
VOL. 25 PG. 75
SHERMAN WOOD ESTATES NO. 1
VOL. 24 PG. 69
SHERMAN WOOD DRIVE
T.H. 1135
60' R/W
CHESTNUT DR. 60'
SEE PAGE 13A
BROWN'S ADDITION TO SHERMAN WOODS ESTATES
VOL. 29 PG. 12
SEE PAGE 13-A
KING RIDGE SUBDIVISION
SEE PAGE 12-A
KING MEADOW TRAIL 60' R/W
CRICKET LN. 60' R/W
GATE POST LANE 60' R/W
LOT 12
LOT 14
LOT 24
T.H. 91-B SHERMAN R/W 60'
T.H. 90-B EDSON R/W 60'
T.H. 83-D HOWE RD. R/W 60'
N 50163 E 14339
N 50110 E 17003
N 46955 E 14285
N 46902 E 16976
DALE P. & BEVERLY M ERTLEY
11-20-84
NIGHMAN SUBDIVISION
OWNERS VACANT LOTS
RICHARD CURTIS LUDICK 1/4, KAREN LUDICK 1/4,
IRPRELL L. AMENT 1/4, ROSEANN AMENT 1/4
INSERT "A"
-6- OHIO EDISON CO 572/107 .80
-9.21- D.E. & P.M. KAMINSKI 11-16-82 1000/83 .05
-9.3- D.E. KAMINSKI 3-4-69 835/84 .05
D.E. or P.M. KAMINSKI
7-26-73 901/589
M.W. GEMPEL
3-30-2001
572/107
04-013-00-00-000.000
BRIMFIELD TWP.
SCALE 1"=200'
13