SHERMAN WOOD ESTATES NO. 1

LOTS 1 & 2 & 10 & 11 VOL. 24 PG. 69
OWNER OF VACANT LOTS: DONALD E & BARBARA J. BENTLEY

REPLAT of NO. 1 LOTS 3R-9R & 12R-14R VOL. 25 PG. 75
OWNER OF VACANT LOTS: RICHARD J. KC[illegible] 12-26-[illegible] 962/388

SHERMAN WOOD ESTATES NO. 2

VOL. 27 PG. 43 LOTS 15-21

BROWN'S ADDITION TO SHERMAN WOOD ESTATES

VOL. 29 PG. 12 LOTS 1-7

DESIGNATED BY SLANTED NUMBERS (EXAMPLE: 1,2, ETC.)

OWNERS OF VACANT LOTS: JAMES C. & SANDRA M. BROWN 10-15-80 982/221

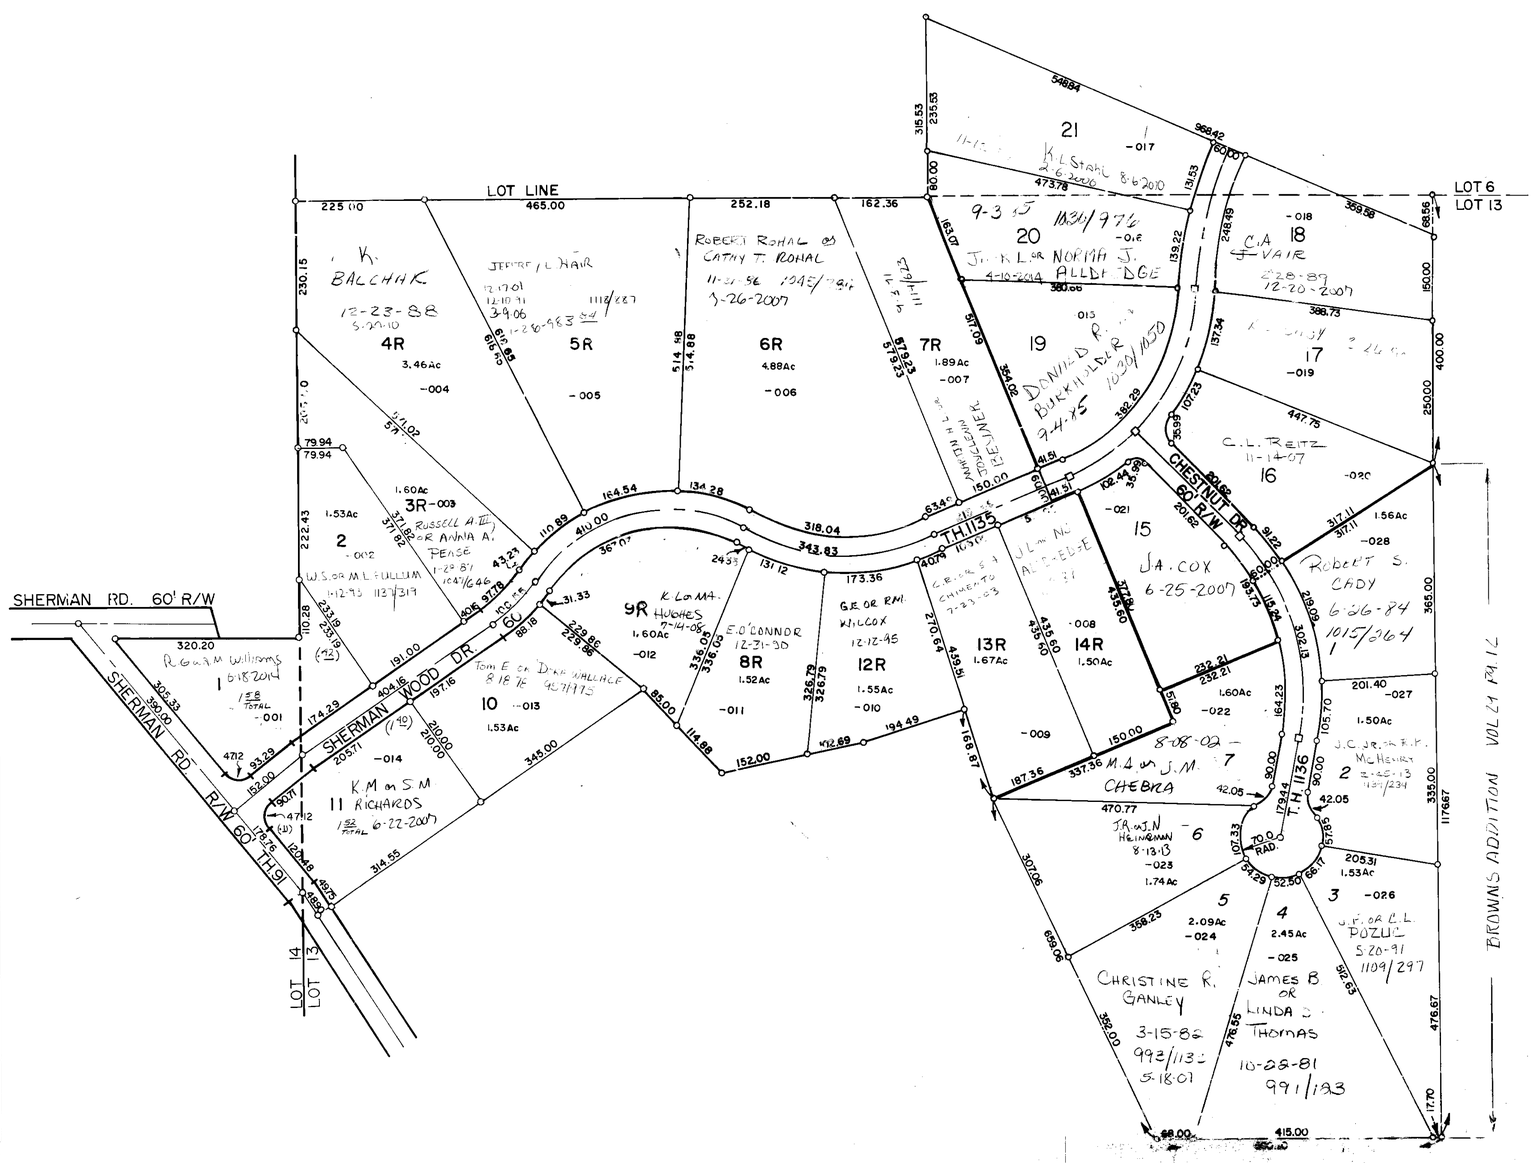

04-013-10-00-000.000
BRIMFIELD TWP
SCALE 1" = 150'

13A