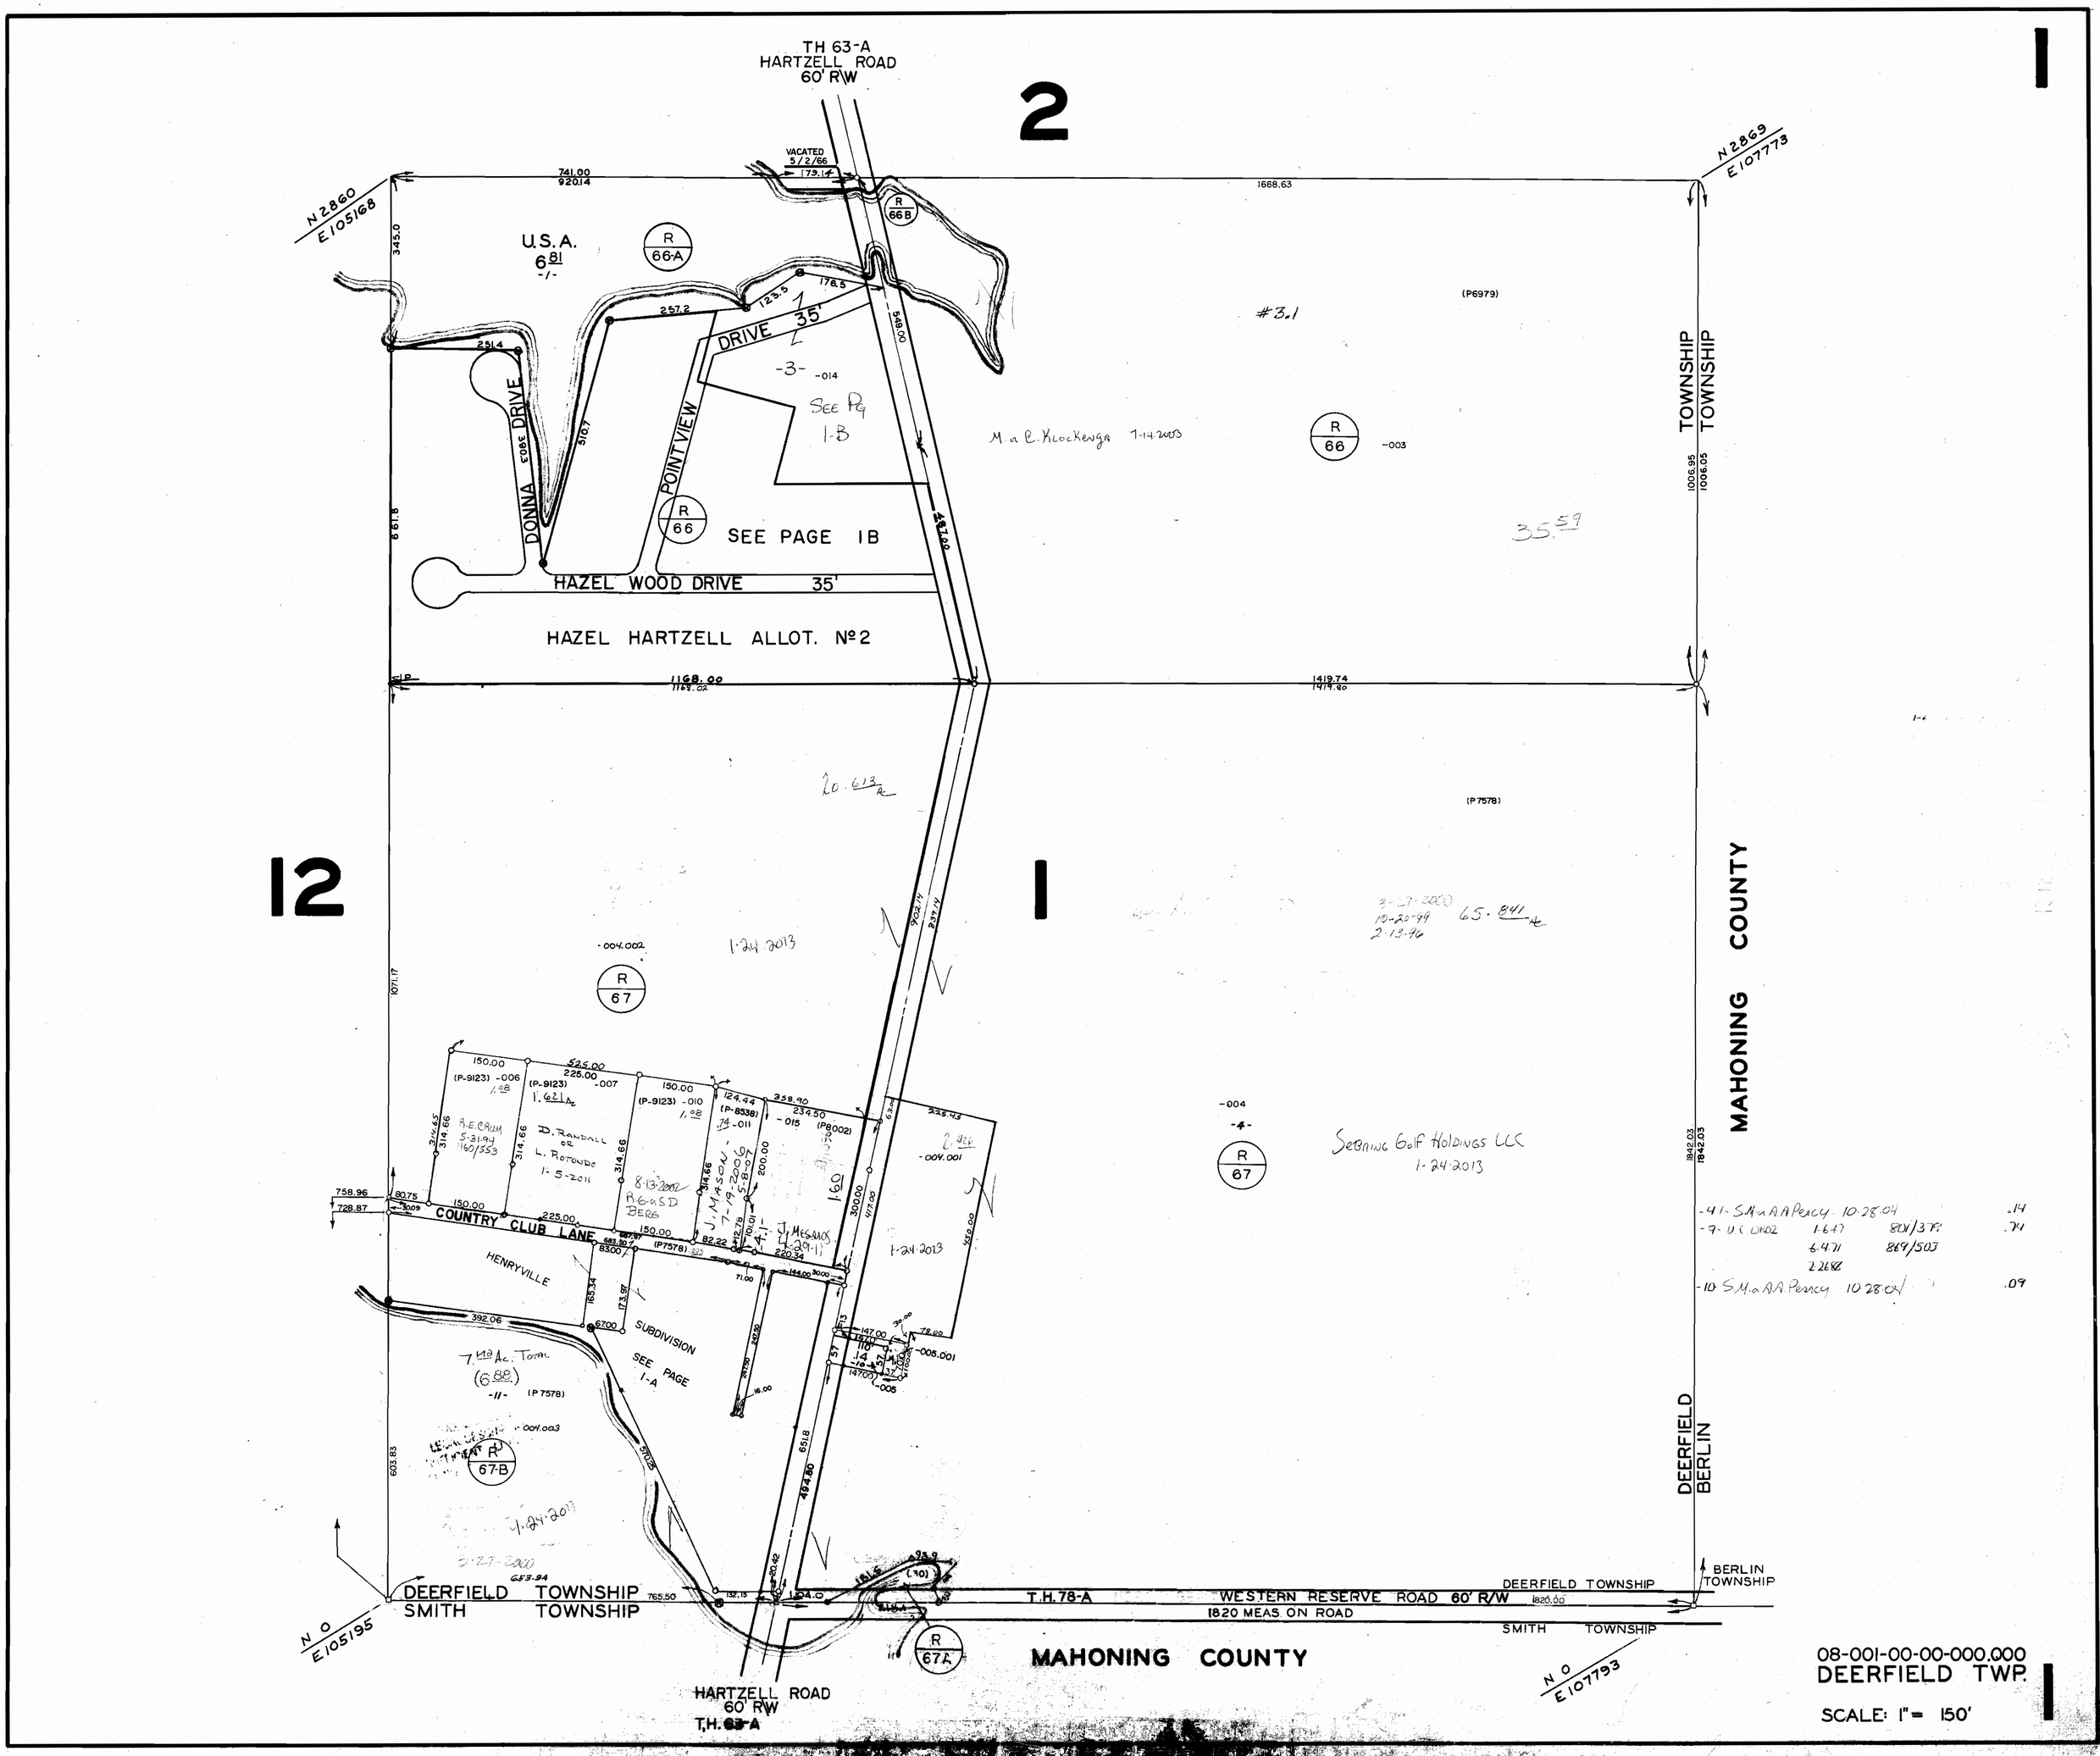

TH 63-A
HARTZELL ROAD
60' R/W
2
1
12
1
VACATED 5/2/66
U.S.A.
DRIVE 35'
DONNA DRIVE
POINTVIEW
SEE PAGE 1B
HAZEL WOOD DRIVE 35'
HAZEL HARTZELL ALLOT. Nº2
TOWNSHIP
MAHONING COUNTY
COUNTRY CLUB LANE
HENRYVILLE
SUBDIVISION
SEE PAGE 1-A
DEERFIELD TOWNSHIP
SMITH TOWNSHIP
T.H. 78-A
WESTERN RESERVE ROAD 60' R/W
1820 MEAS ON ROAD
DEERFIELD
BERLIN
BERLIN TOWNSHIP
MAHONING COUNTY
HARTZELL ROAD
60' RW
T.H. 63-A
08-001-00-00-000.000
DEERFIELD TWP.
SCALE: 1" = 150'