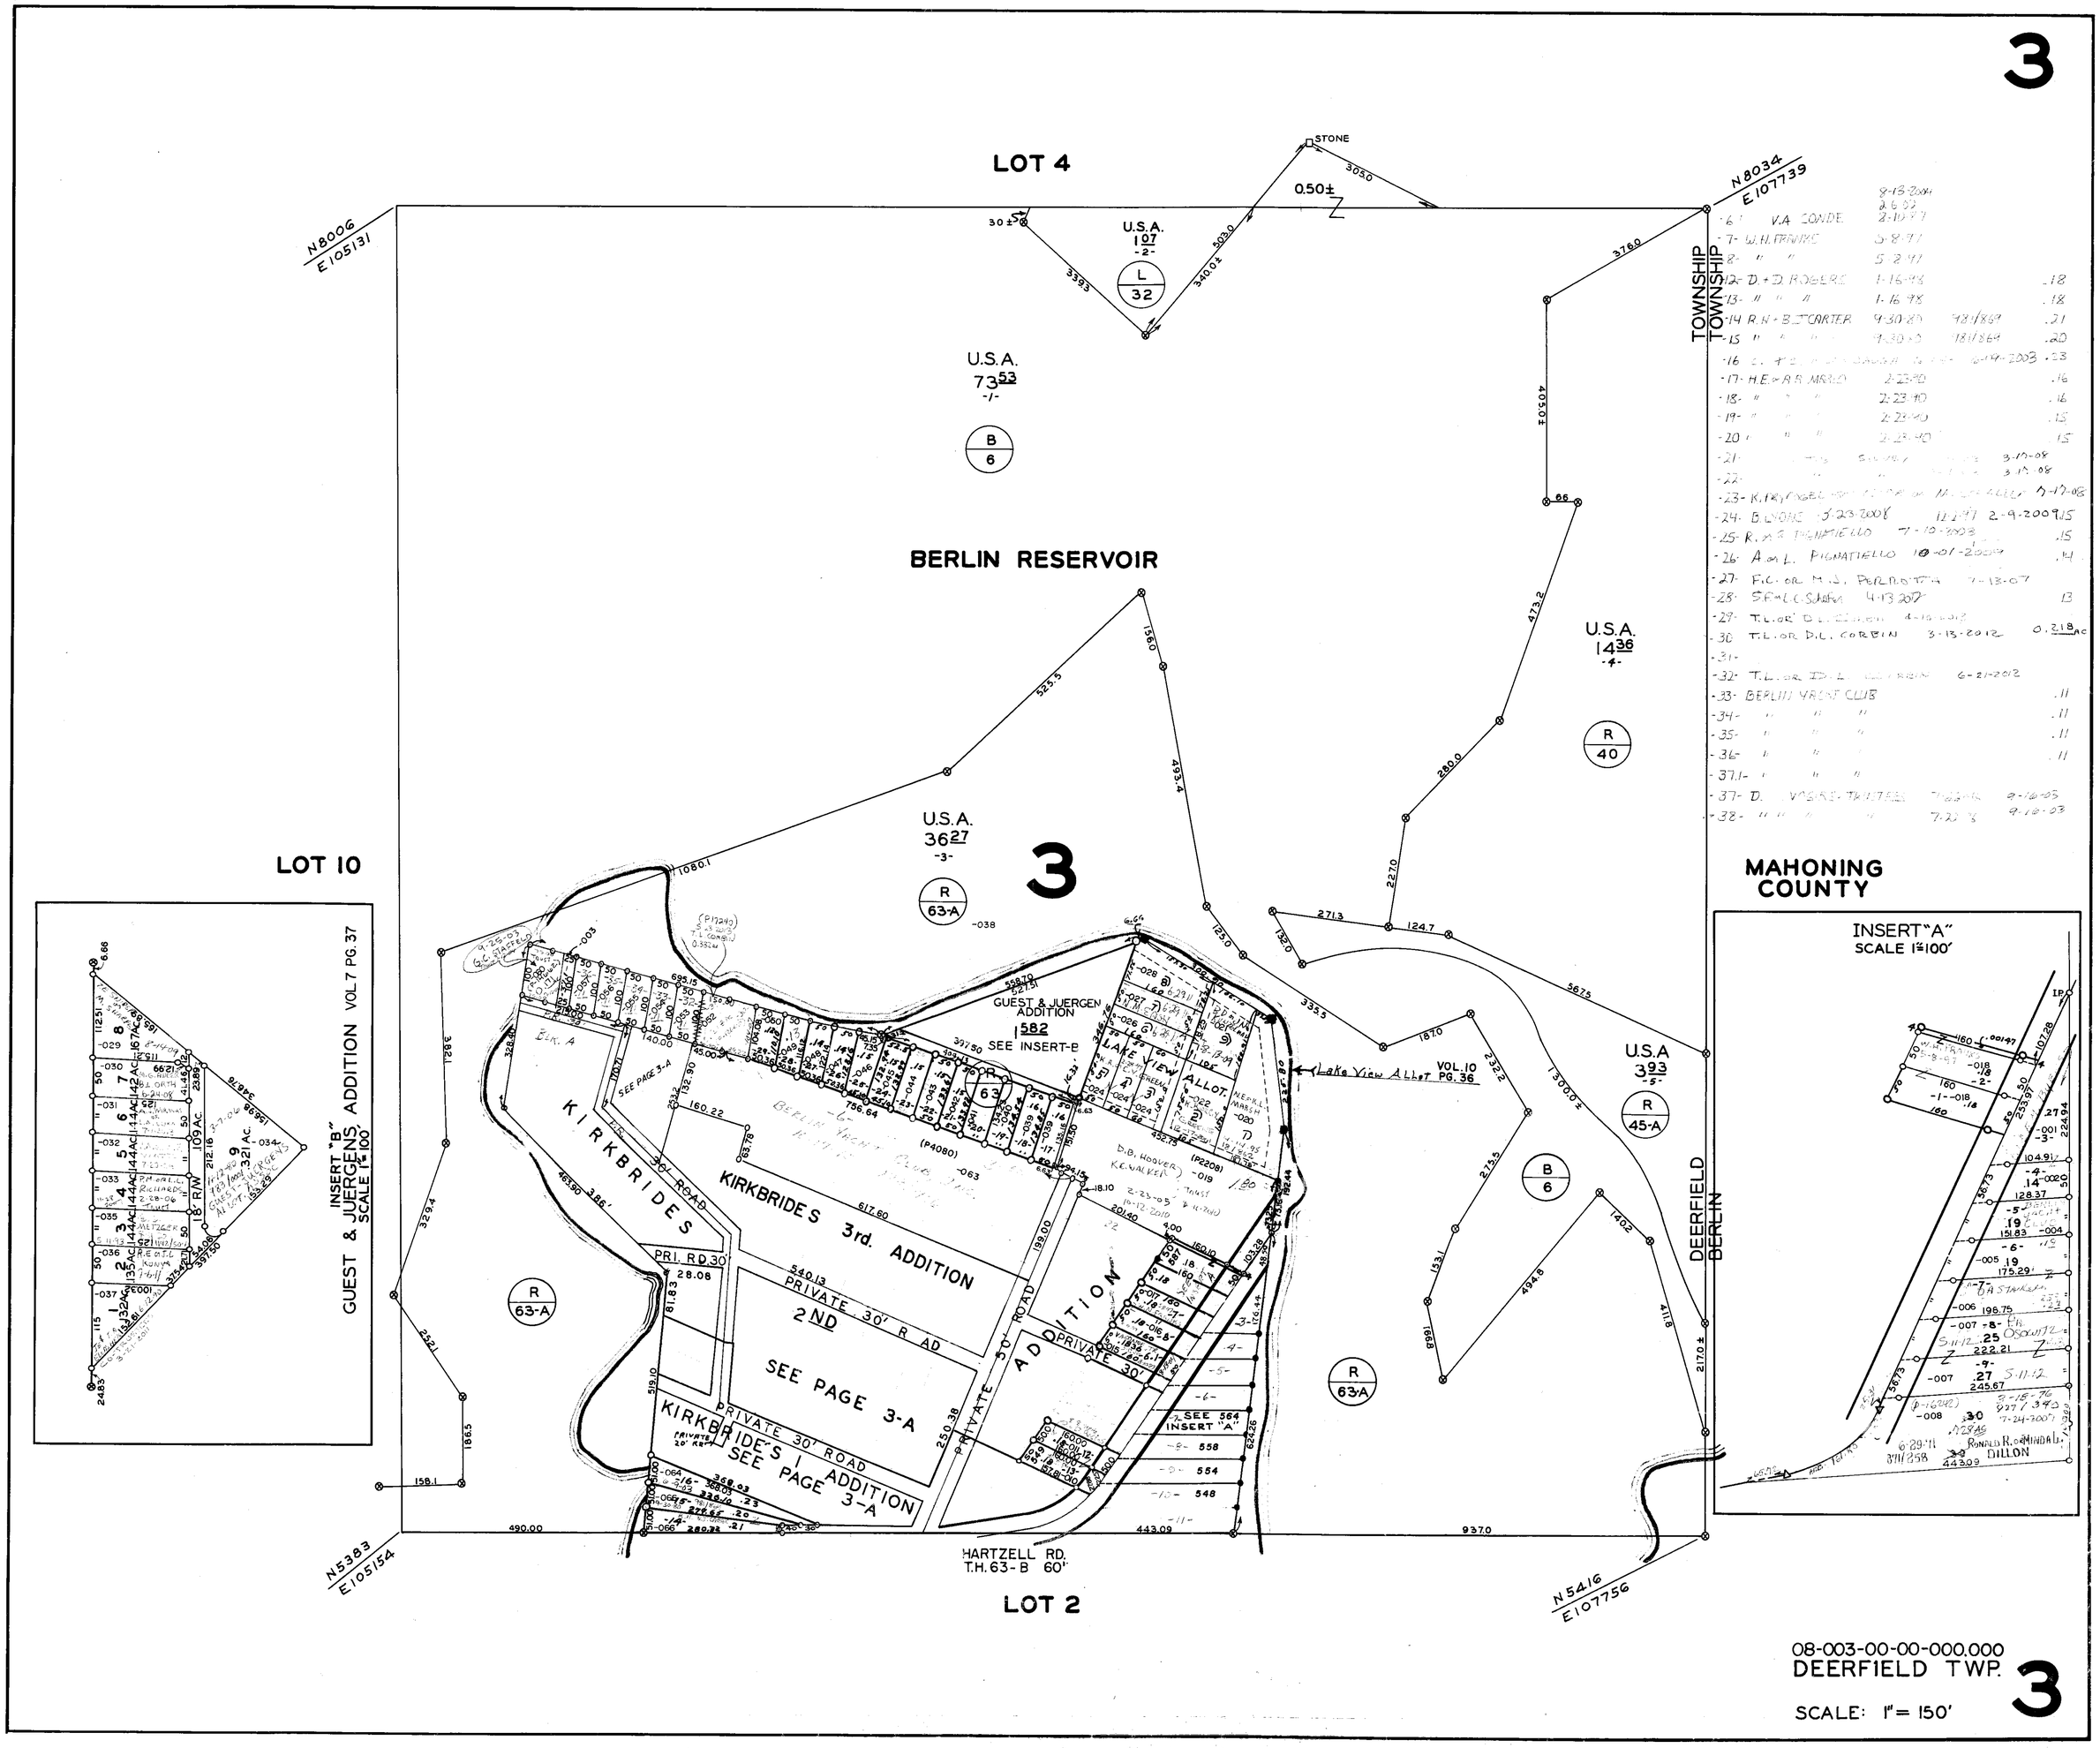
LOT 4
LOT 10
LOT 2
BERLIN RESERVOIR
MAHONING COUNTY
TOWNSHIP
DEERFIELD
BERLIN
N8006
E105131
N8034
E107739
N5383
E105154
N5416
E107756
U.S.A. 1 07 -2-
U.S.A. 73 53 -1-
U.S.A. 14 36 -4-
U.S.A. 36 27 -3-
U.S.A 3 93 -5-
STONE
0.50±
KIRKBRIDES
KIRKBRIDES 3rd. ADDITION
2ND
SEE PAGE 3-A
KIRKBRIDES I ADDITION
SEE PAGE 3-A
PRIVATE 30' ROAD
PRIVATE 50' ROAD
GUEST & JUERGEN ADDITION
1 582
SEE INSERT-B
LAKE VIEW ALLOT.
Lake View Allot VOL.10 PG.36
HARTZELL RD.
T.H. 63-B 60'
INSERT "B"
GUEST & JUERGENS ADDITION VOL.7 PG.37
SCALE 1"=100'
INSERT "A"
SCALE 1"=100'
08-003-00-00-000.000
DEERFIELD TWP.
SCALE: 1"= 150'
3