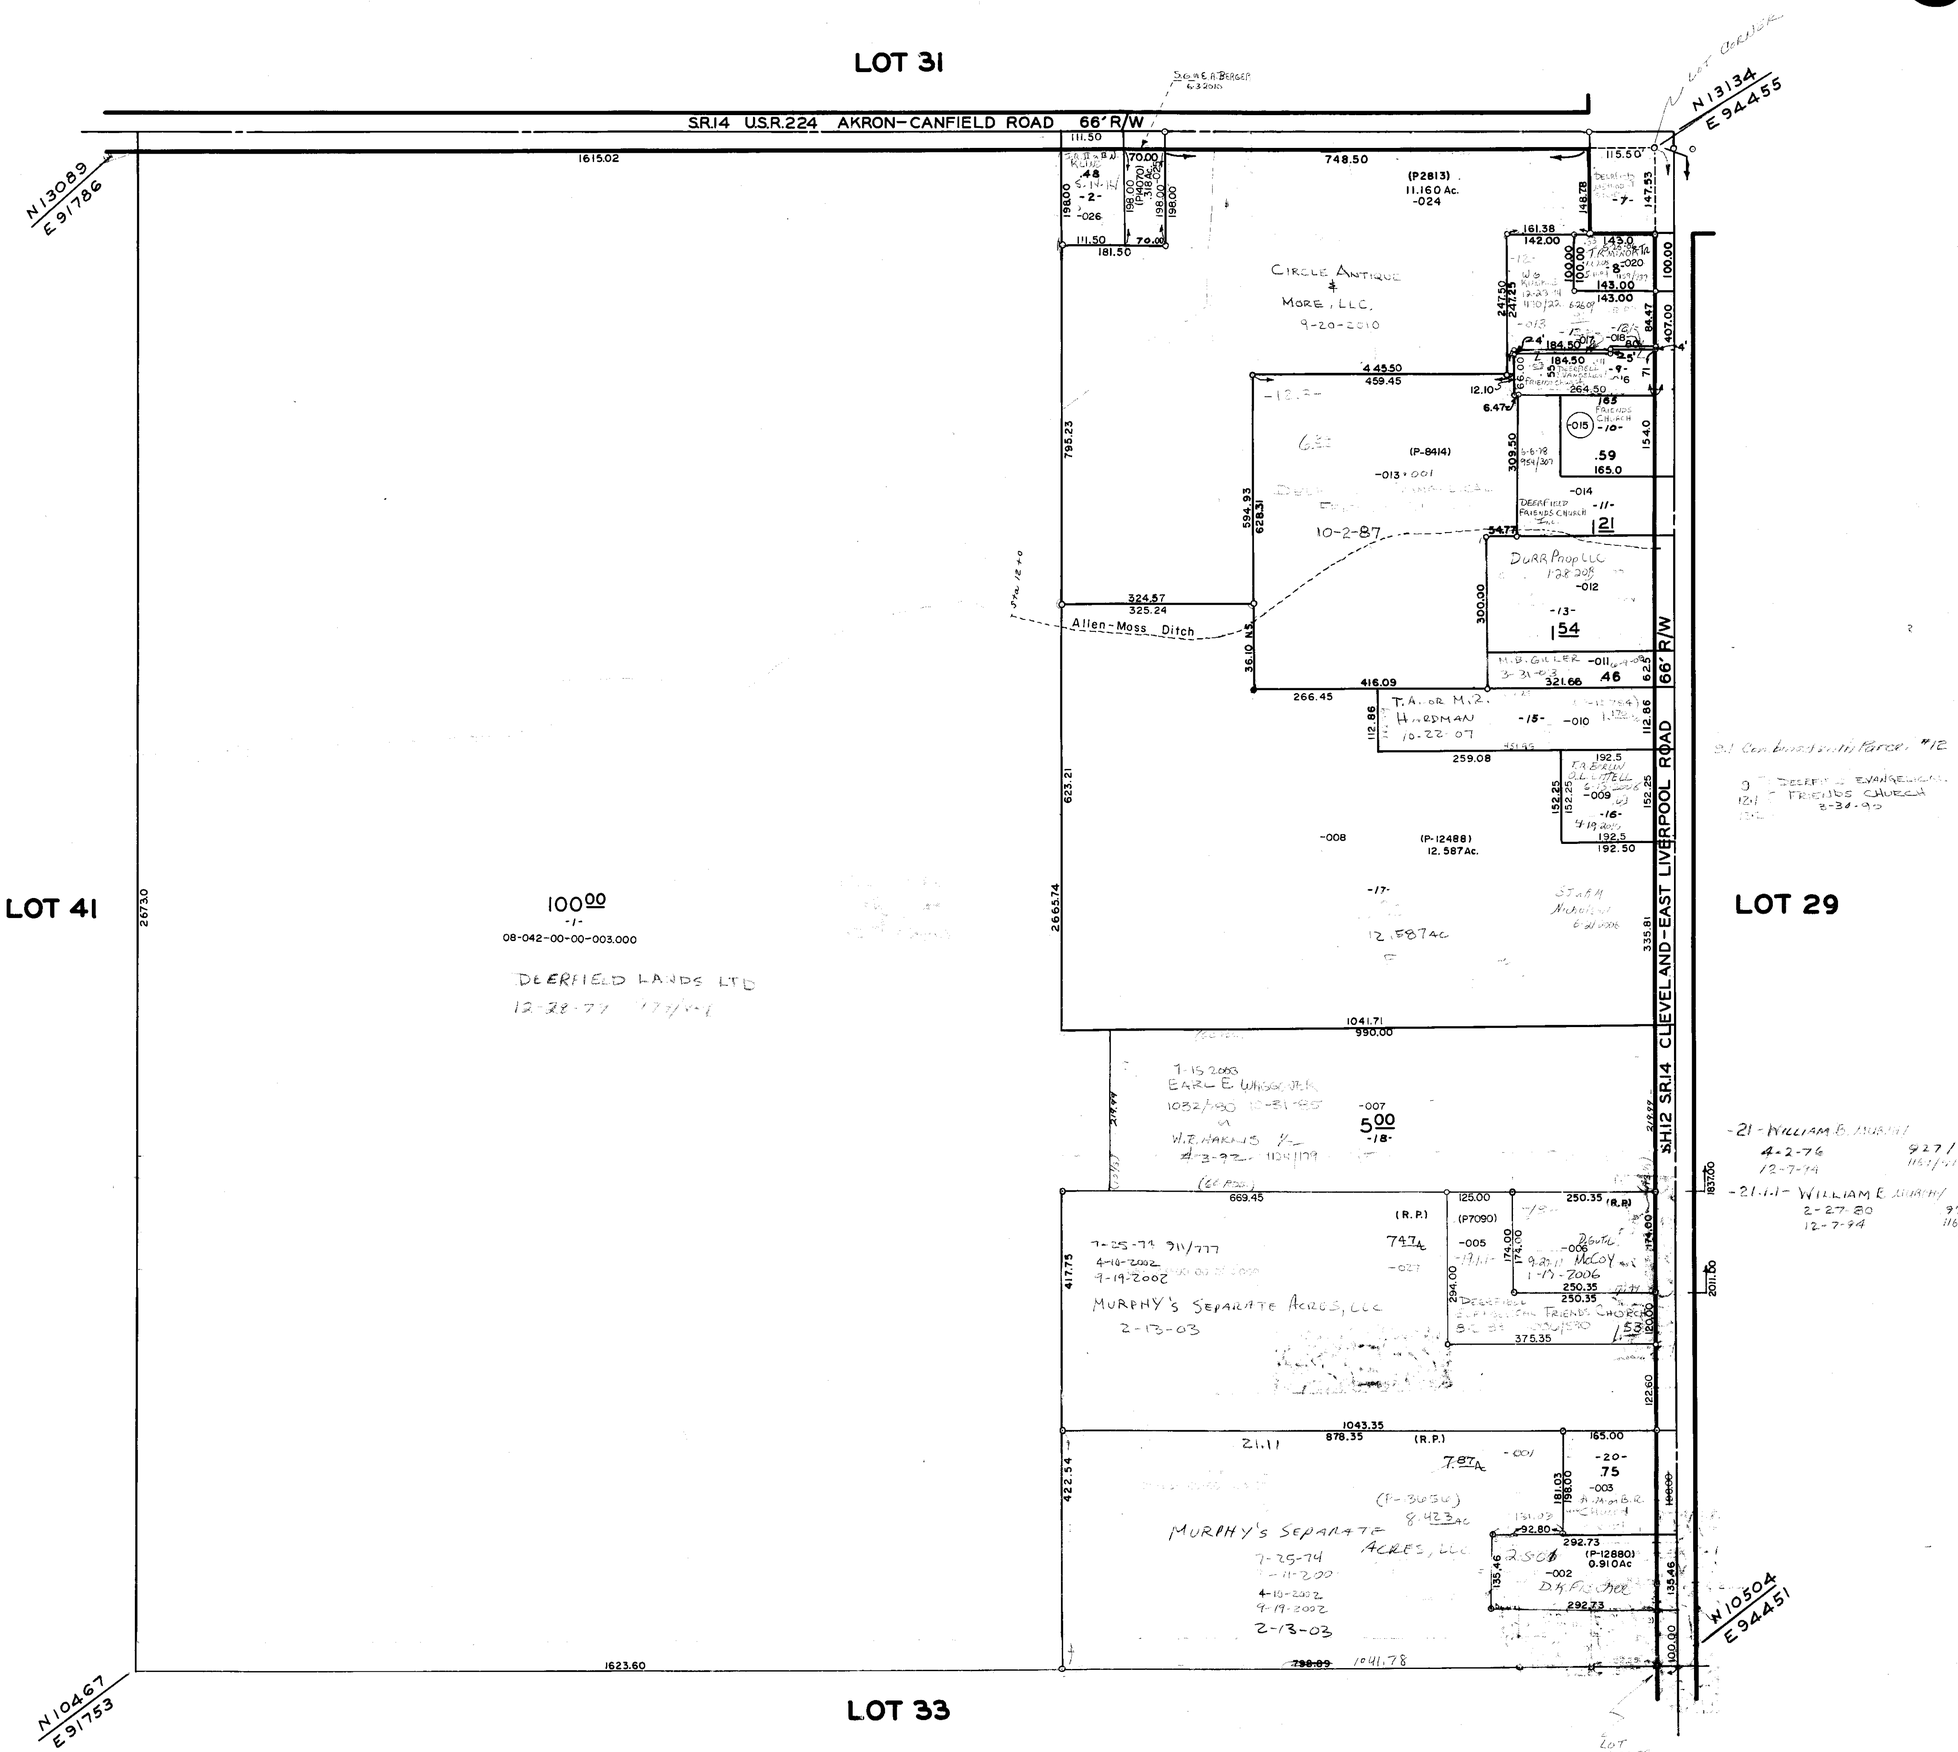
LOT 31
SR.14 U.S.R.224 AKRON-CANFIELD ROAD 66' R/W
N13089
E91786
N13134
E94455
LOT 41
LOT 29
LOT 33
SH.12 SR.14 CLEVELAND-EAST LIVERPOOL ROAD 66' R/W
Allen-Moss Ditch
CIRCLE ANTIQUE & MORE, LLC.
9-20-2010
DEERFIELD LANDS LTD
12-28-77
MURPHY'S SEPARATE ACRES, LLC
2-13-03
DURR PROP LLC
T.A. OR M.R. HARDMAN
10-22-07
DEERFIELD FRIENDS CHURCH
N10467
E91753
N10504
E94451
08-032-00-00-000.000
DEERFIELD TWP.
SCALE: 1"= 150'

32