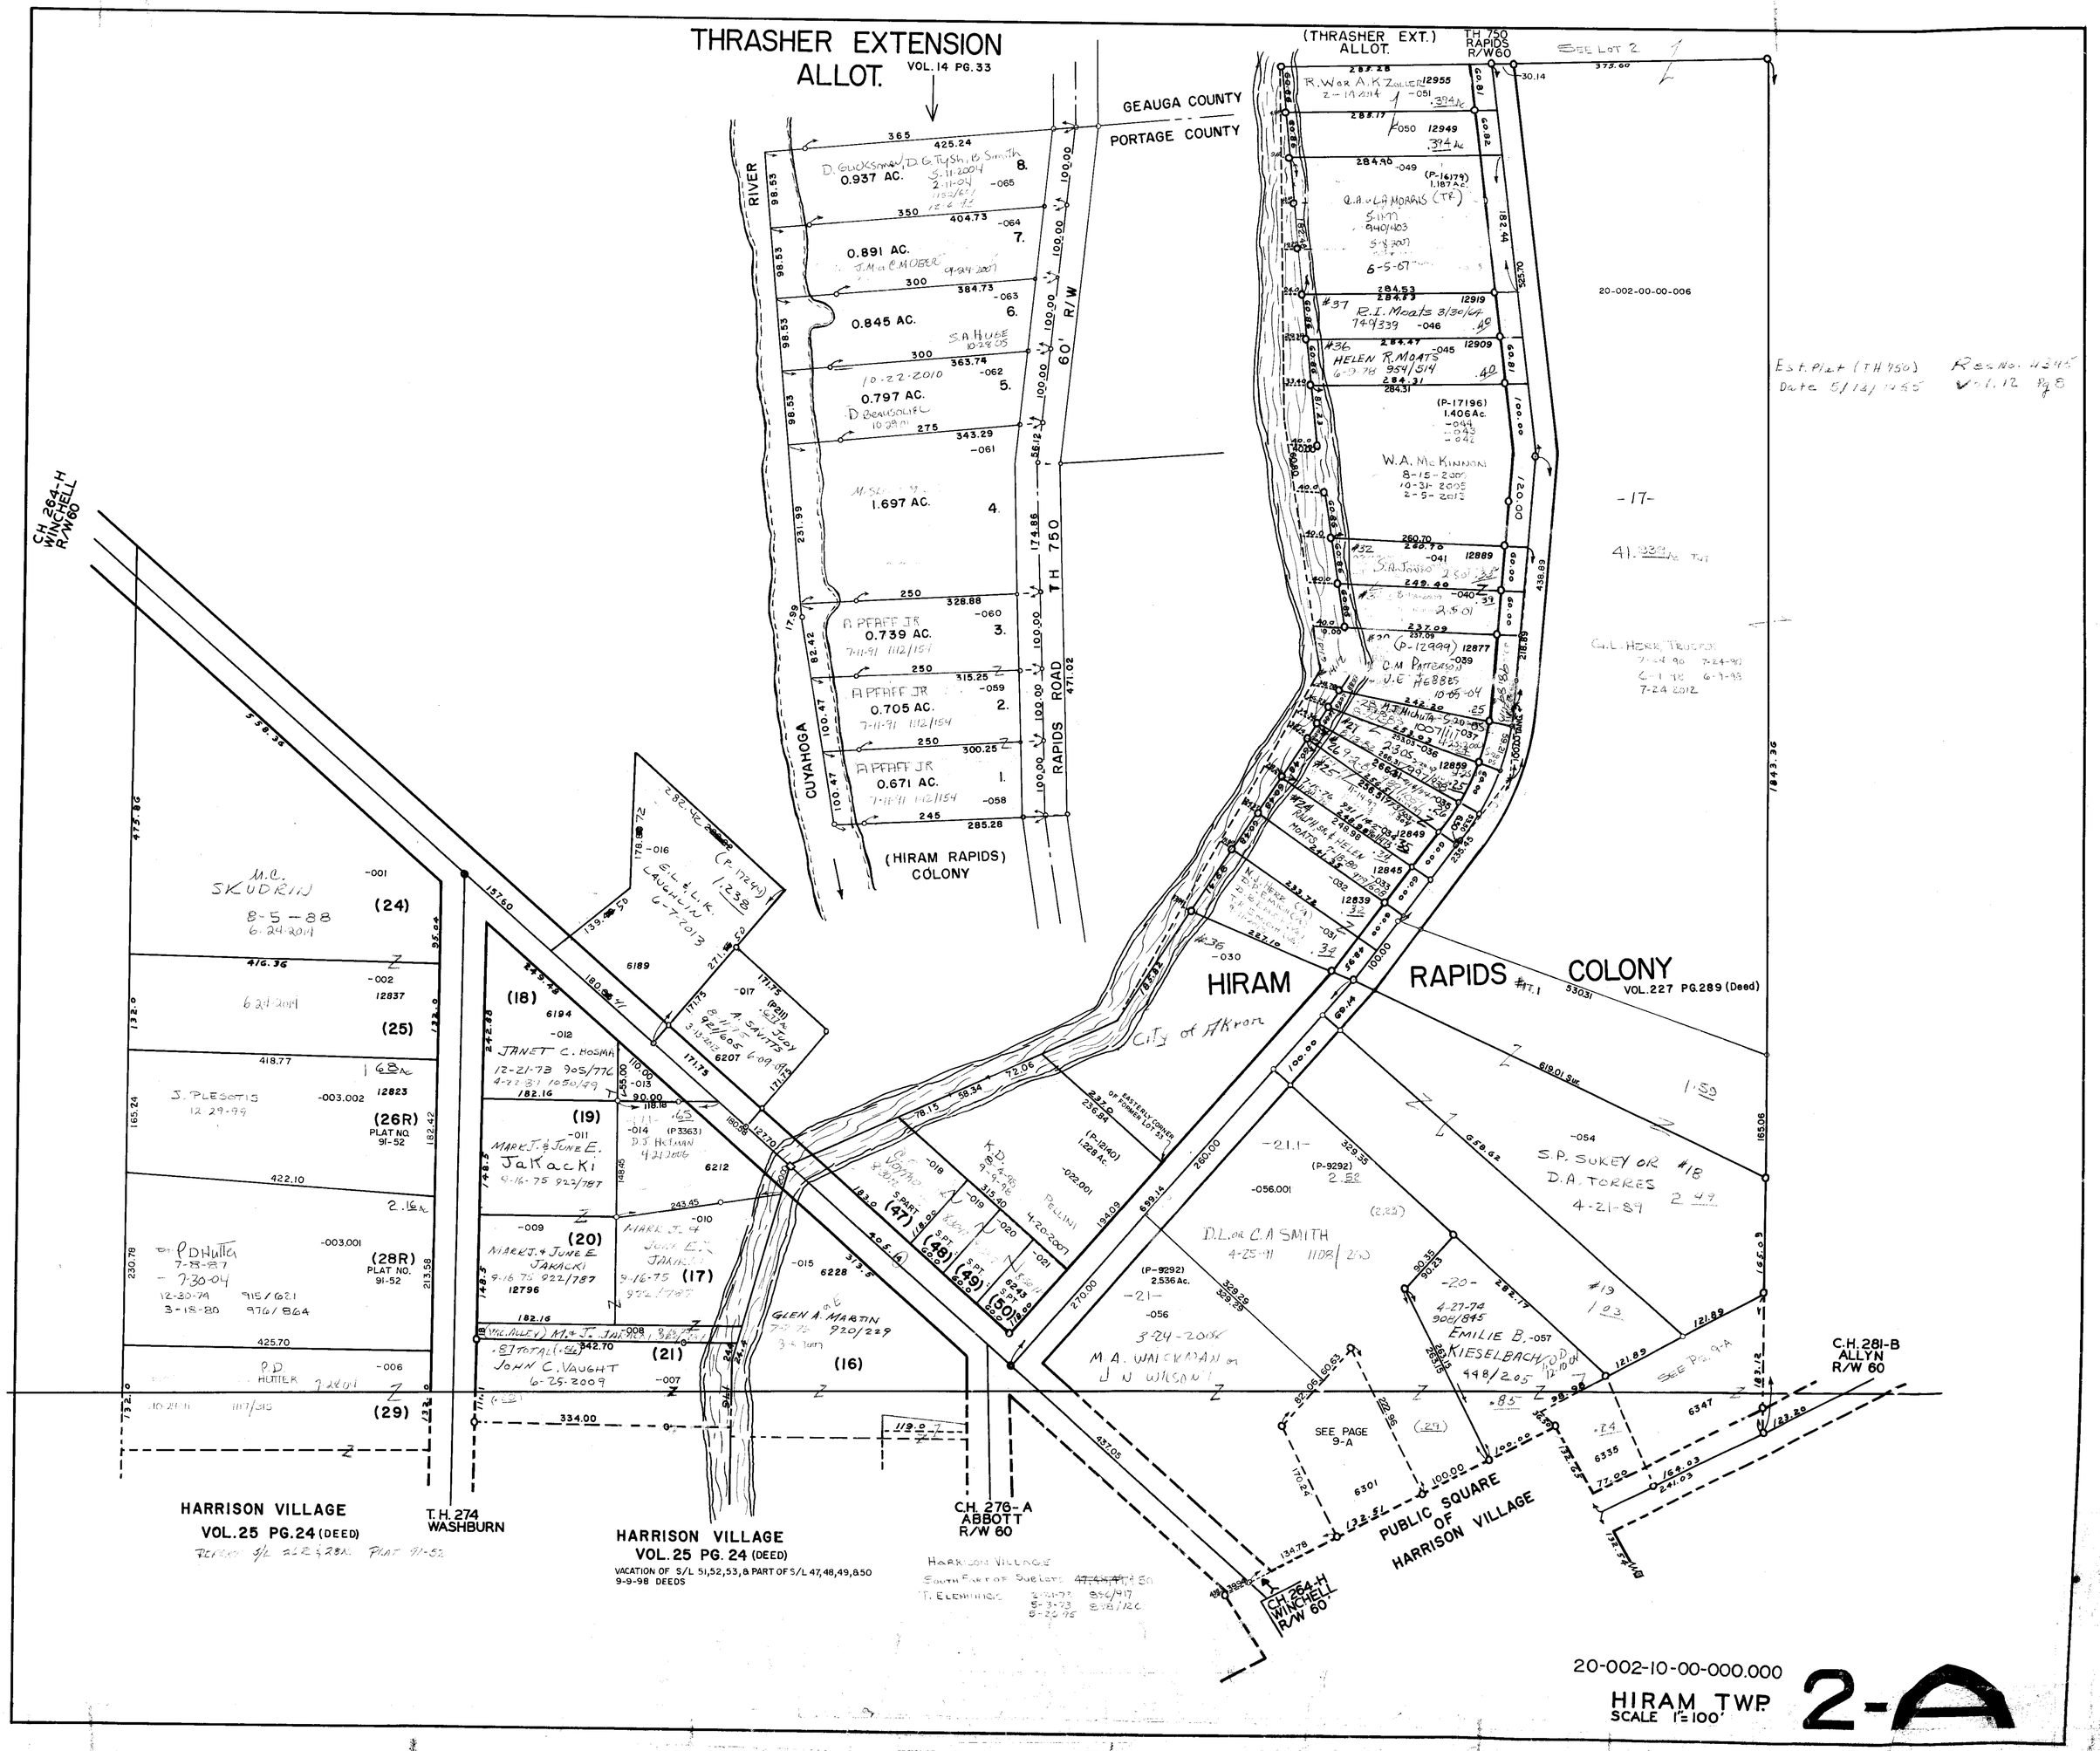
THRASHER EXTENSION ALLOT.
VOL. 14 PG. 33
GEAUGA COUNTY
PORTAGE COUNTY
(THRASHER EXT.) ALLOT.
TH 750 RAPIDS R/W 60
SEE LOT 2
RIVER
CUYAHOGA
RAPIDS ROAD
TH 750
60' R/W
(HIRAM RAPIDS) COLONY
HIRAM RAPIDS COLONY
VOL. 227 PG. 289 (Deed)
City of Akron
CH 264-H WINCHELL R/W 60
HARRISON VILLAGE
VOL. 25 PG. 24 (DEED)
T.H. 274 WASHBURN
HARRISON VILLAGE
VOL. 25 PG. 24 (DEED)
VACATION OF S/L 51,52,53, & PART OF S/L 47,48,49,&50
9-9-98 DEEDS
C.H. 276-A ABBOTT R/W 60
C.H. 281-B ALLYN R/W 60
PUBLIC SQUARE OF HARRISON VILLAGE
SEE PAGE 9-A
20-002-10-00-000.000
HIRAM TWP.
SCALE 1"=100'
2-A