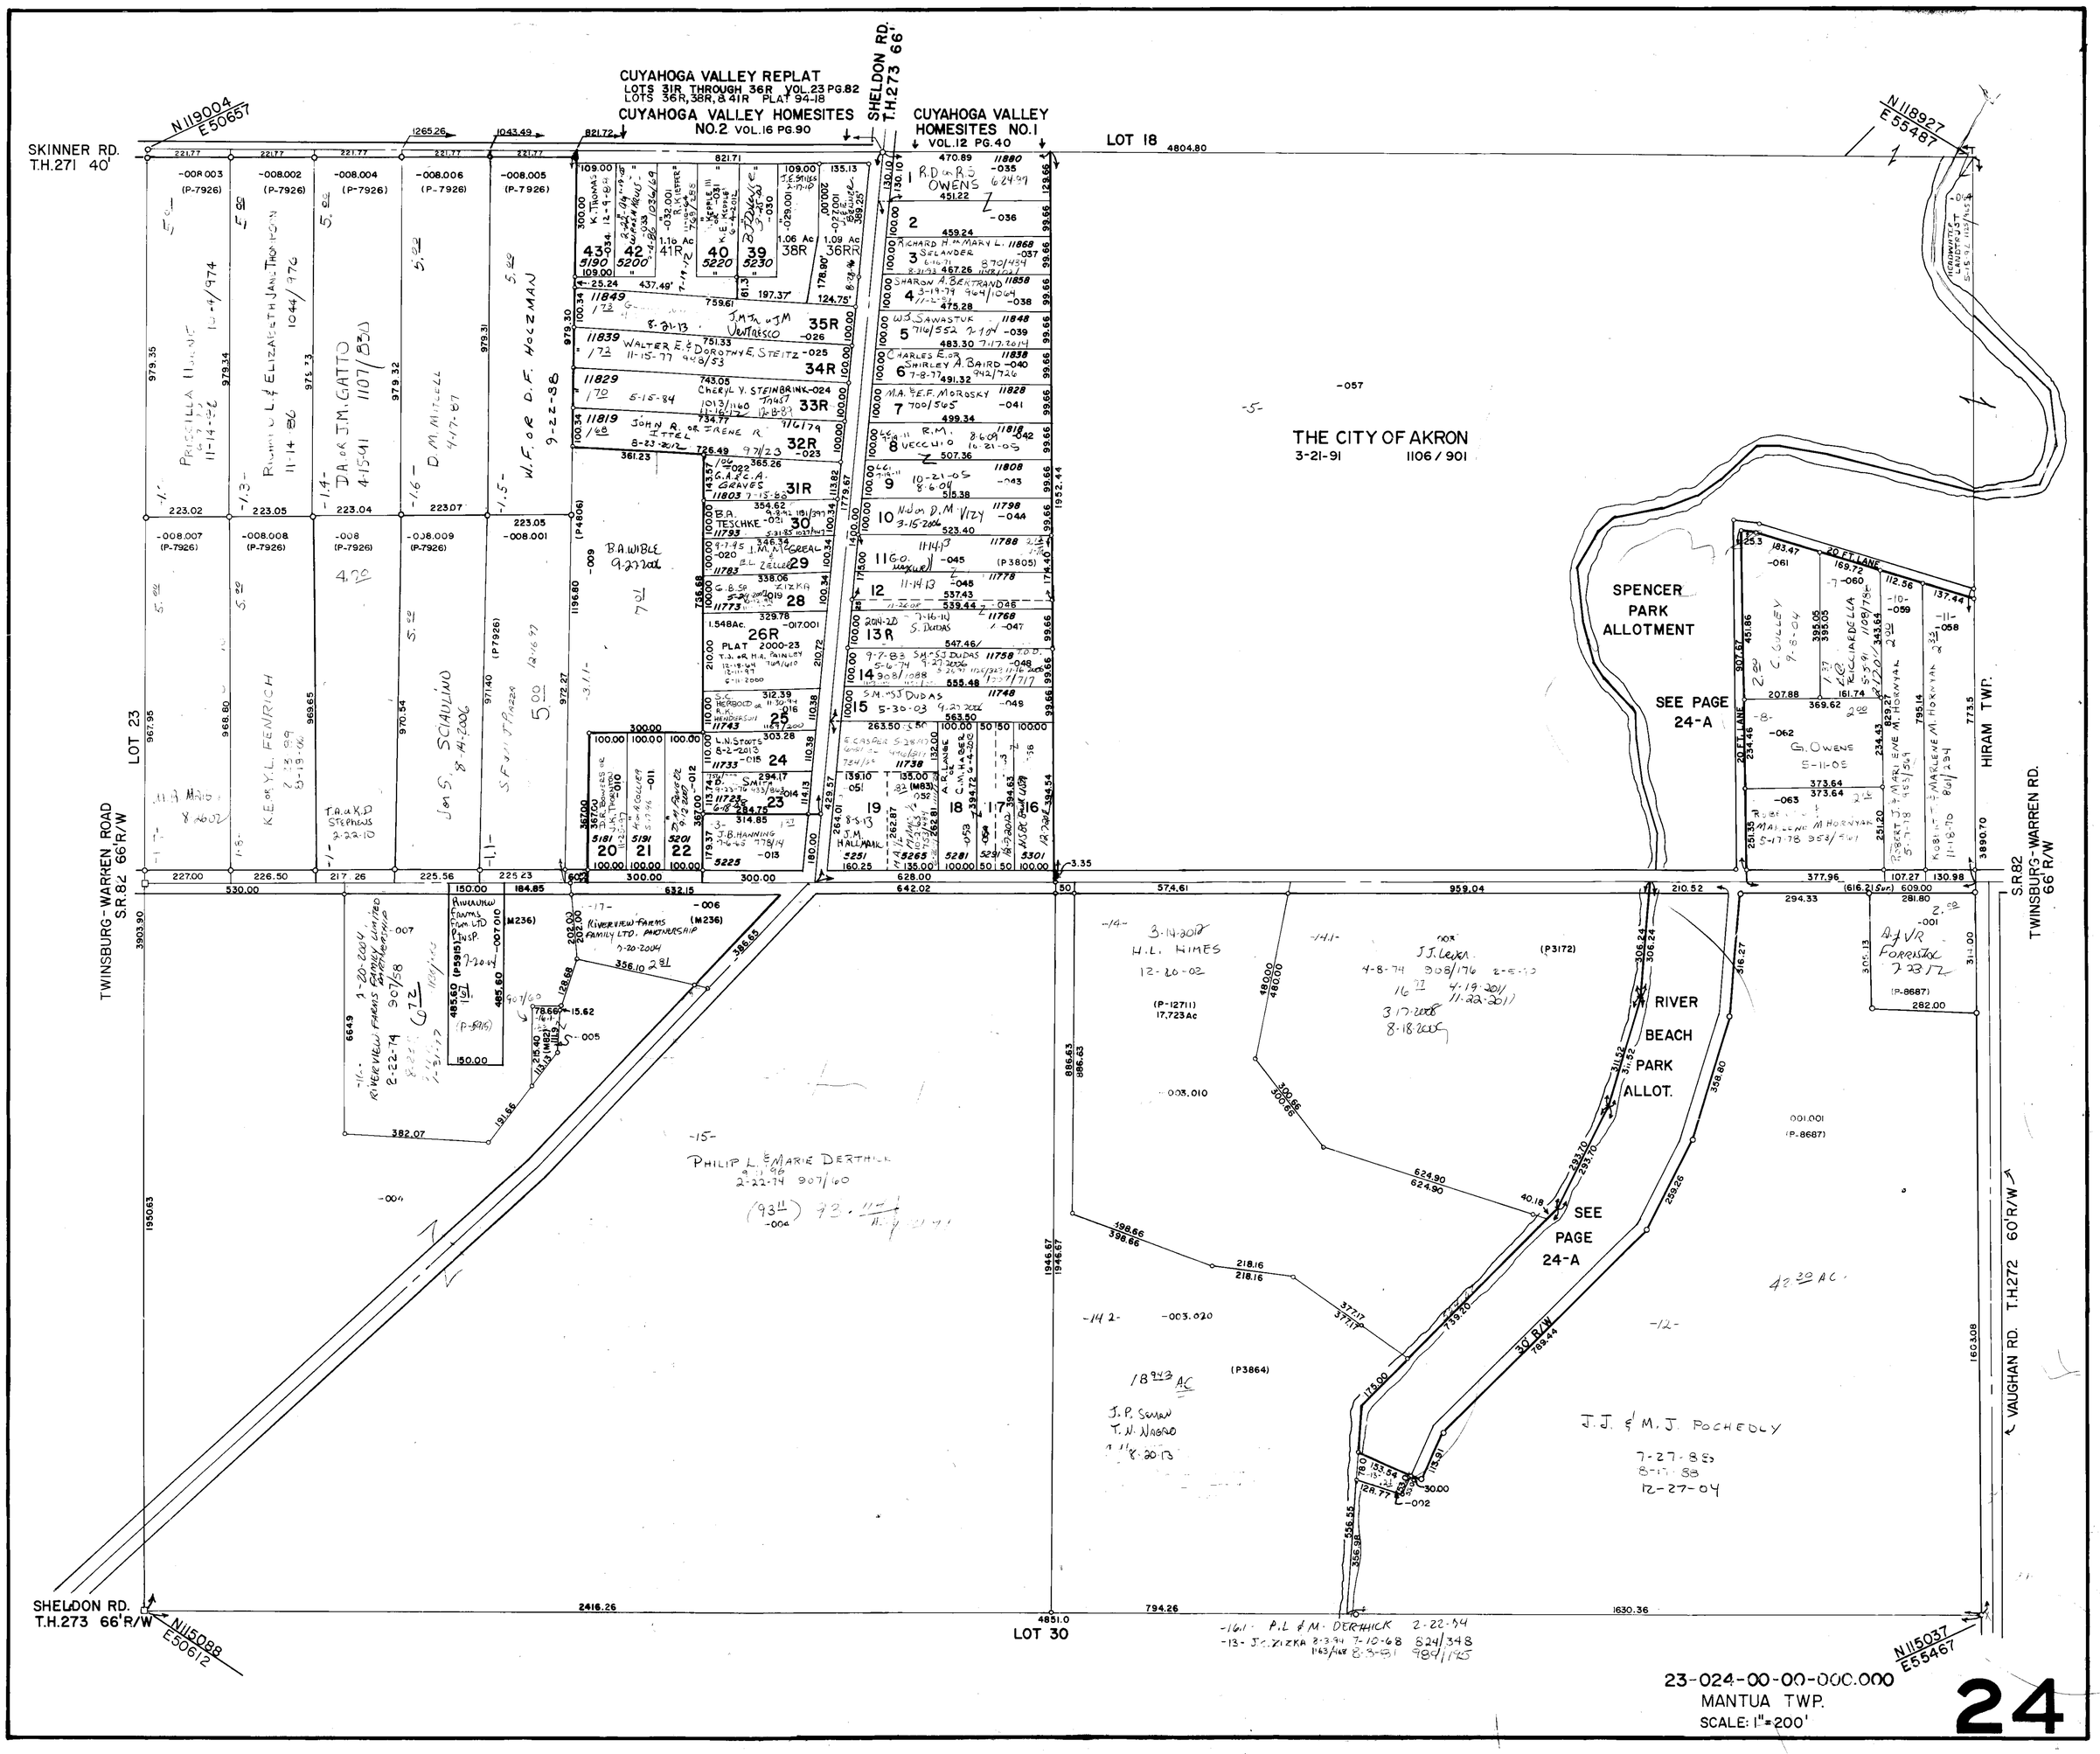

CUYAHOGA VALLEY REPLAT
LOTS 31R THROUGH 36R VOL.23 PG.82
LOTS 36R,38R,& 41R PLAT 94-18
CUYAHOGA VALLEY HOMESITES NO.2 VOL.16 PG.90
CUYAHOGA VALLEY HOMESITES NO.1 VOL.12 PG.40
SHELDON RD. T.H.273 66'
SKINNER RD. T.H.271 40'
LOT 18
THE CITY OF AKRON
3-21-91 1106/901
SPENCER PARK ALLOTMENT
SEE PAGE 24-A
RIVER BEACH PARK ALLOT.
SEE PAGE 24-A
LOT 23
TWINSBURG-WARREN ROAD S.R.82 66'R/W
HIRAM TWP.
S.R.82 TWINSBURG-WARREN RD. 66'R/W
VAUGHAN RD. T.H.272 60'R/W
SHELDON RD. T.H.273 66'R/W
LOT 30
N119004 E50657
N118927 E55487
N115088 E50612
N115037 E55467
23-024-00-00-000.000
MANTUA TWP.
SCALE: 1"=200'
24