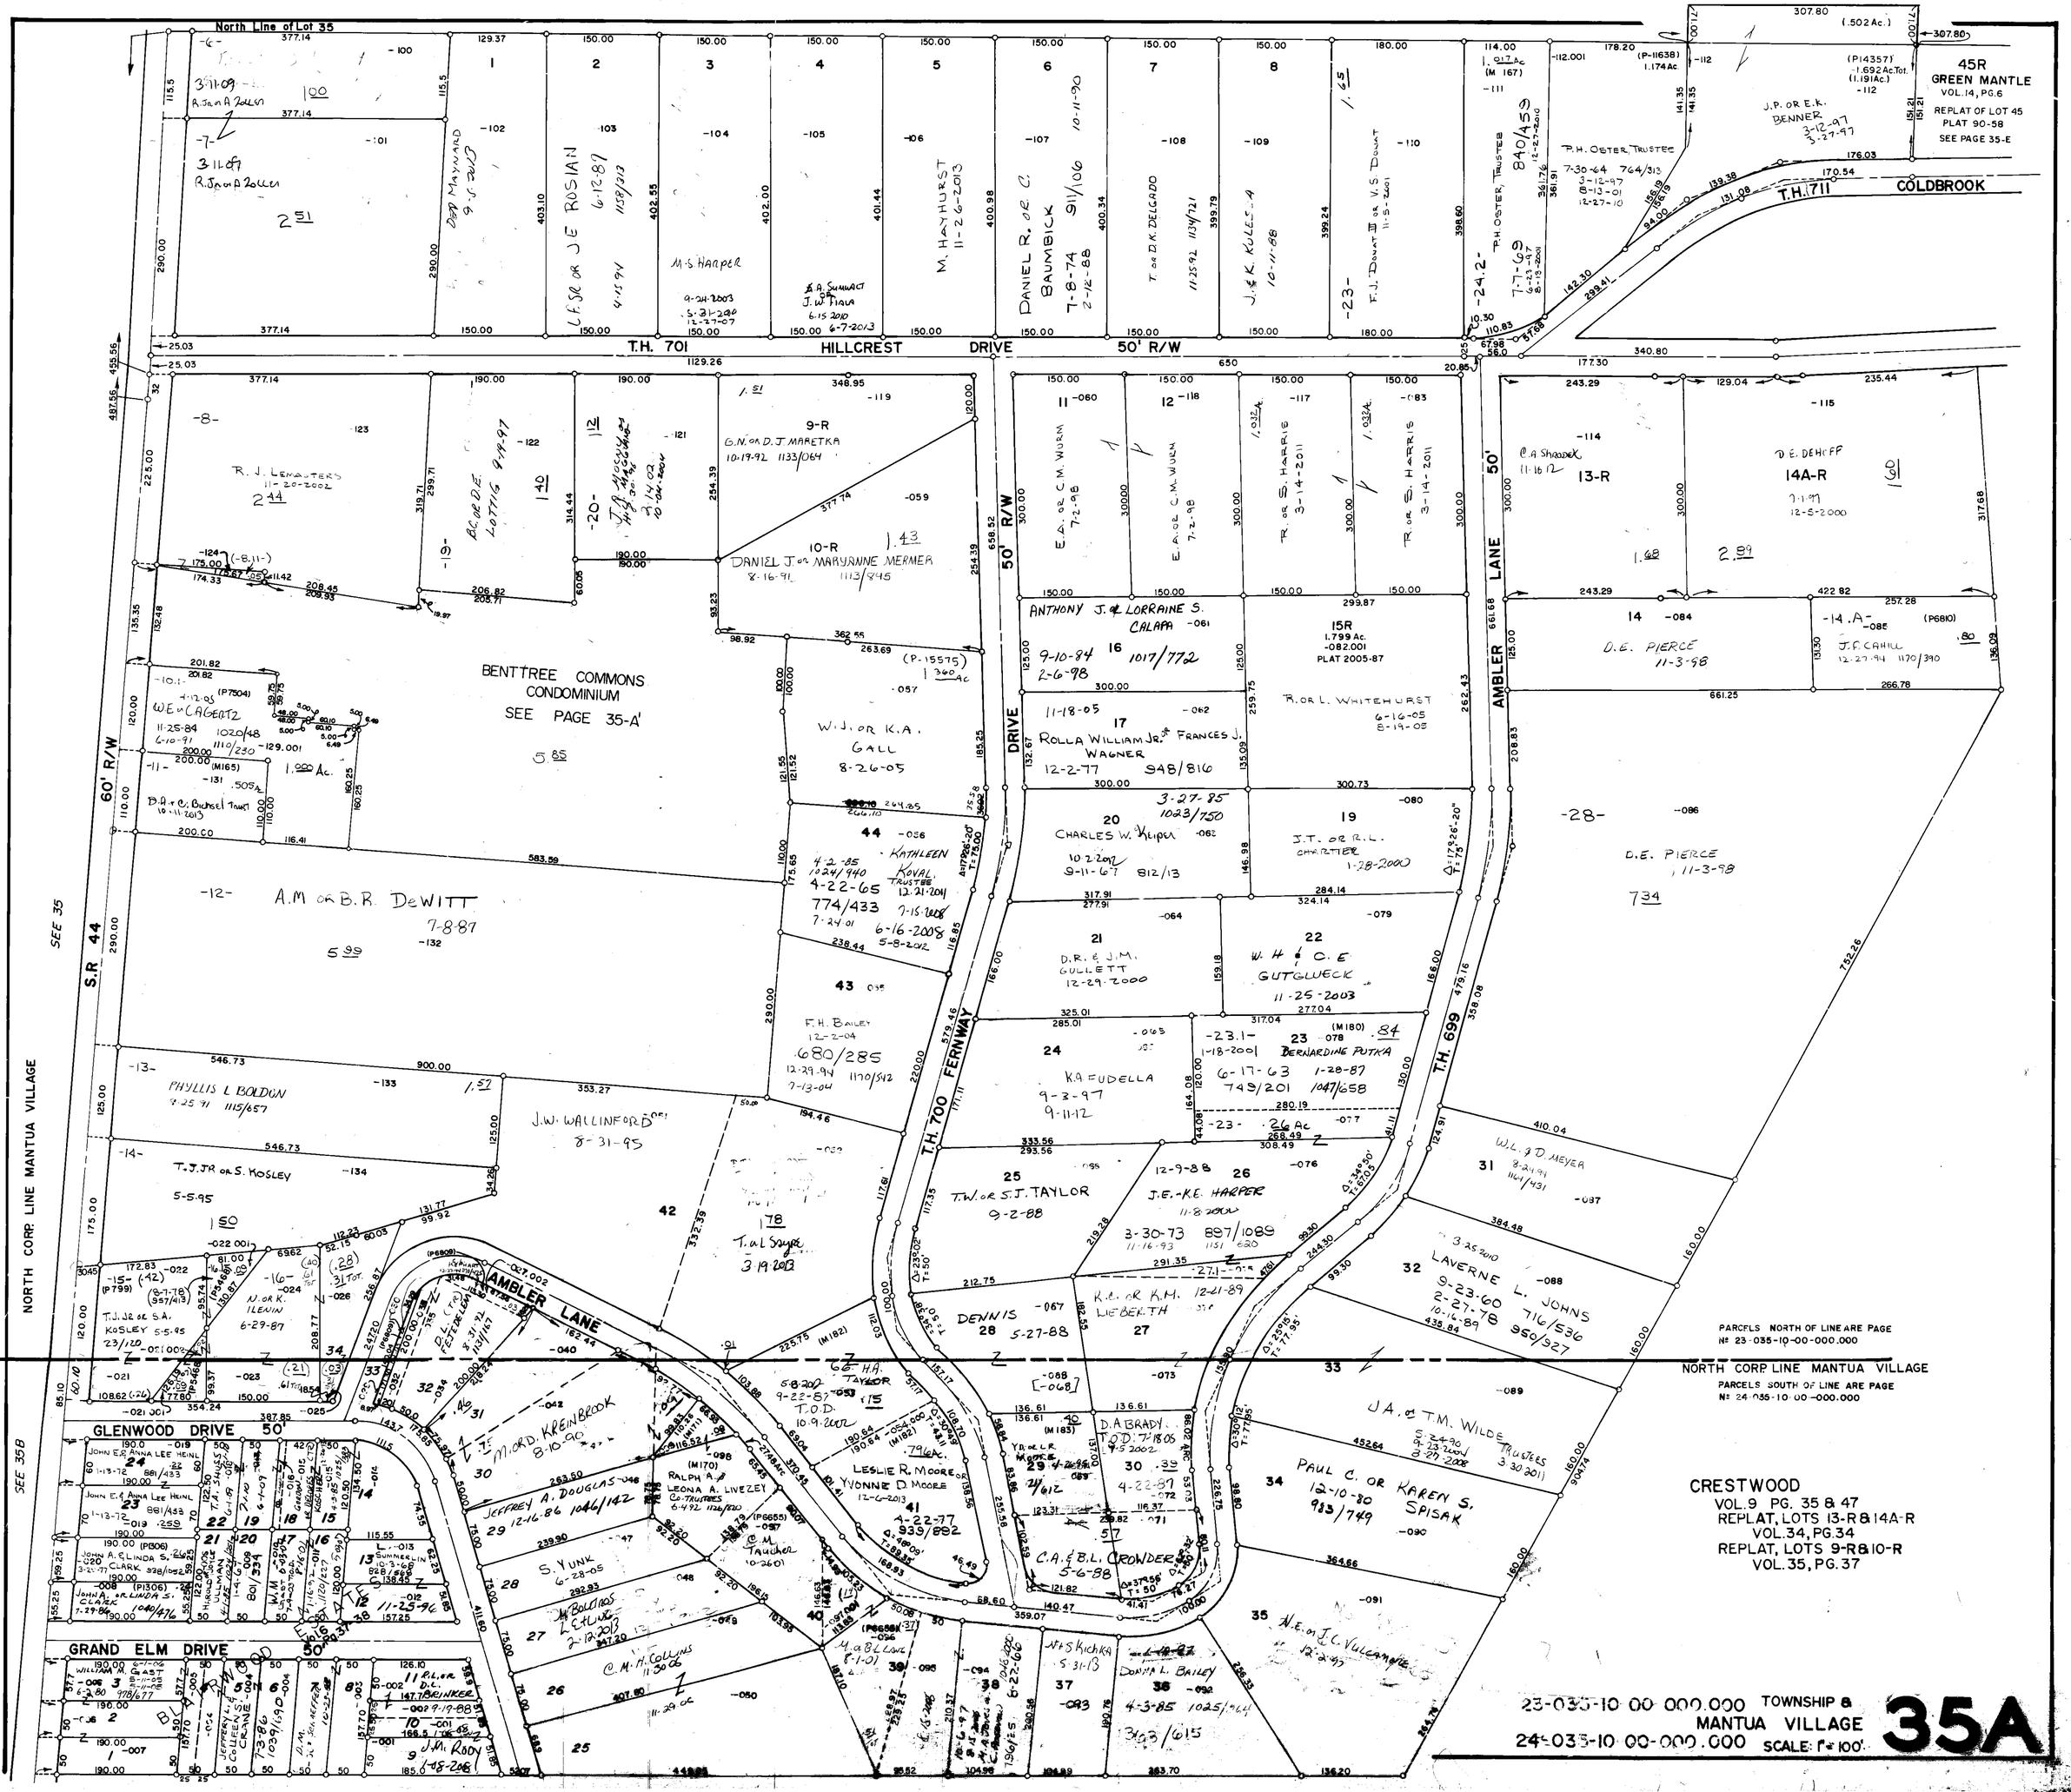
North Line of Lot 35
45R
GREEN MANTLE
VOL. 14, PG. 6
REPLAT OF LOT 45
PLAT 90-58
SEE PAGE 35-E
T.H. 711
COLDBROOK
T.H. 701
HILLCREST DRIVE
50' R/W
60' R/W
S.R. 44
NORTH CORP. LINE MANTUA VILLAGE
SEE 35
SEE 35B
BENTTREE COMMONS
CONDOMINIUM
SEE PAGE 35-A'
AMBLER LANE
50'
T.H. 700 FERNWAY
T.H. 699
GLENWOOD DRIVE
GRAND ELM DRIVE
PARCELS NORTH OF LINE ARE PAGE
Nº 23-035-10-00-000.000
NORTH CORP. LINE MANTUA VILLAGE
PARCELS SOUTH OF LINE ARE PAGE
Nº 24-035-10-00-000.000
CRESTWOOD
VOL. 9 PG. 35 & 47
REPLAT, LOTS 13-R & 14A-R
VOL. 34, PG. 34
REPLAT, LOTS 9-R & 10-R
VOL. 35, PG. 37
23-035-10-00-000.000 TOWNSHIP &
MANTUA VILLAGE
24-035-10-00-000.000 SCALE: 1" = 100'
35A