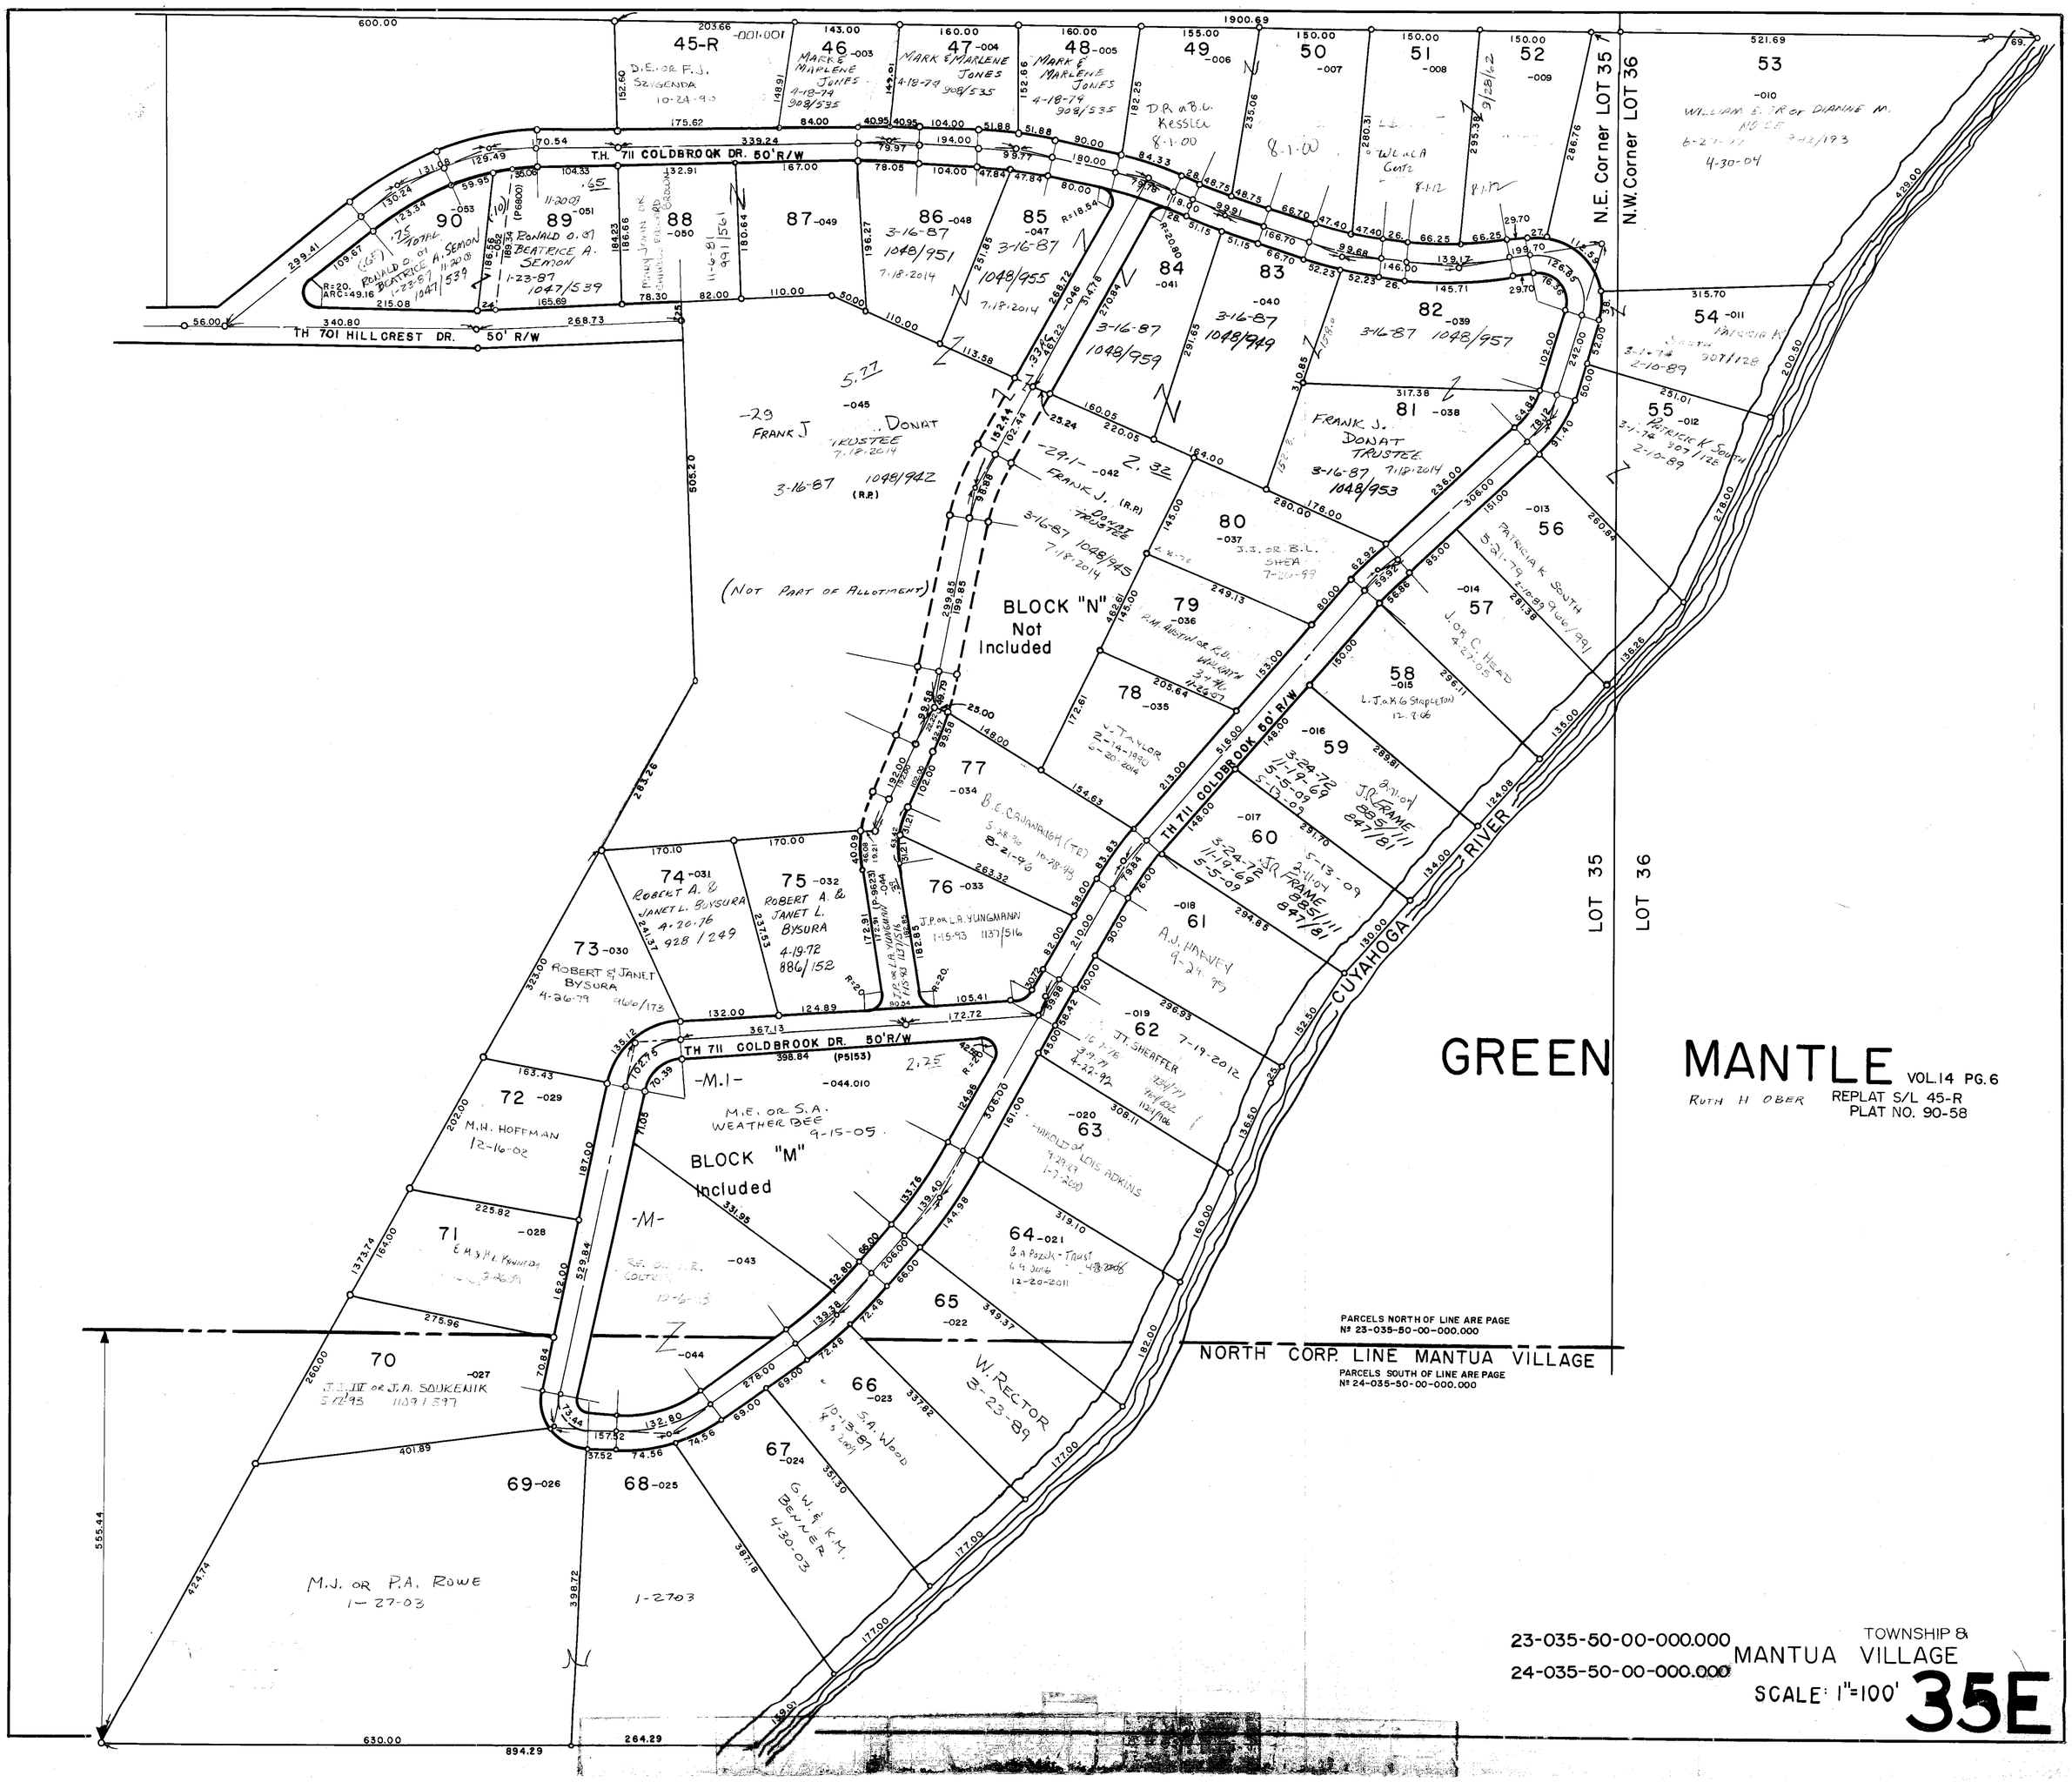
GREEN MANTLE
VOL.14 PG.6
RUTH H. OBER
REPLAT S/L 45-R
PLAT NO. 90-58
23-035-50-00-000.000
24-035-50-00-000.000
MANTUA VILLAGE
TOWNSHIP 8
SCALE: 1"=100'
35E
TH 711 COLDBROOK DR. 50'R/W
TH 701 HILLCREST DR. 50' R/W
BLOCK "N" Not Included
BLOCK "M" Included
(NOT PART OF ALLOTMENT)
CUYAHOGA RIVER
LOT 35
LOT 36
N.E. Corner LOT 35
N.W. Corner LOT 36
NORTH CORP. LINE MANTUA VILLAGE
PARCELS NORTH OF LINE ARE PAGE Nº 23-035-50-00-000.000
PARCELS SOUTH OF LINE ARE PAGE Nº 24-035-50-00-000.000