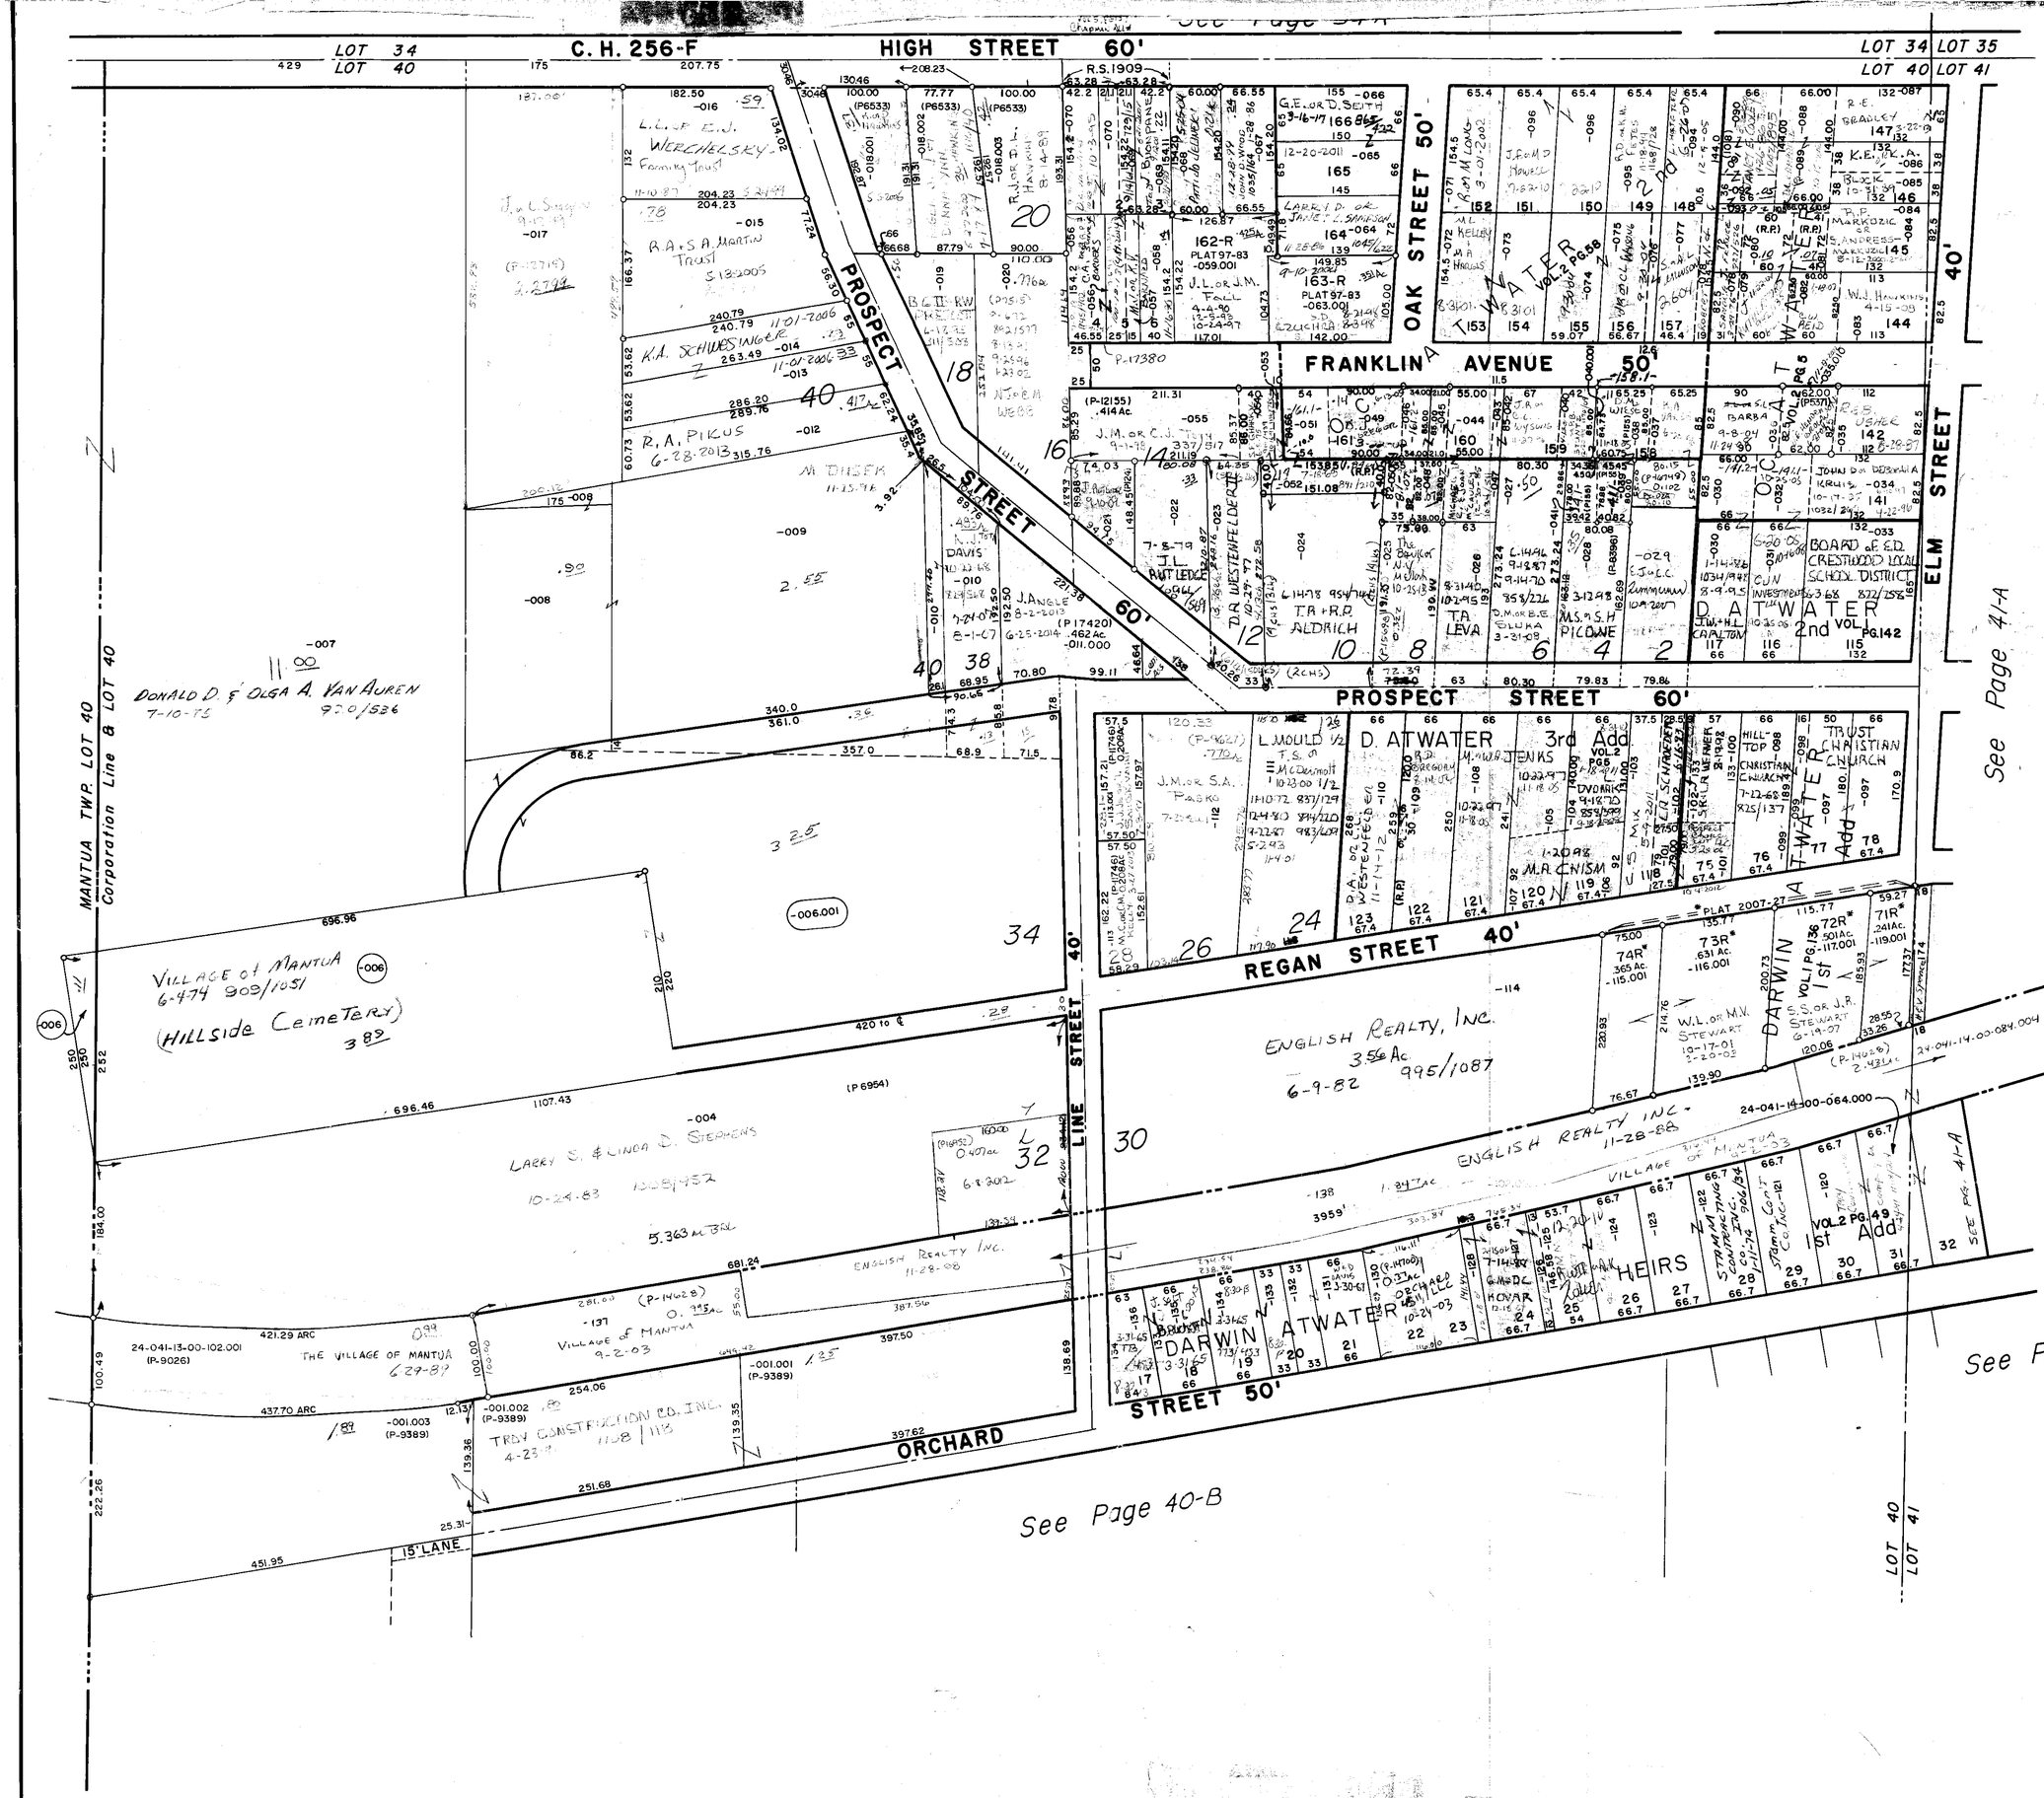
C.H. 256-F
HIGH STREET 60'
LOT 34
LOT 40
LOT 34 LOT 35
LOT 40 LOT 41
PROSPECT STREET 60'
OAK STREET 50'
FRANKLIN AVENUE 50'
ELM STREET 40'
REGAN STREET 40'
ORCHARD STREET 50'
15' LANE
MANTUA TWP. LOT 40
Corporation Line & LOT 40
See Page 41-A
See Page 41-D
See Page 40-B
D. ATWATER 3rd Add
D. ATWATER 2nd
DARWIN ATWATER 1st Add
DARWIN ATWATER HEIRS
ENGLISH REALTY, INC.
VILLAGE OF MANTUA
(HILLSIDE CEMETERY)
LARRY S. & LINDA D. STEPHENS
THE VILLAGE OF MANTUA
TROY CONSTRUCTION CO. INC.
24-041-10-00-000.000
MANTUA VILLAGE
SCALE: 1" = 100'
A
40