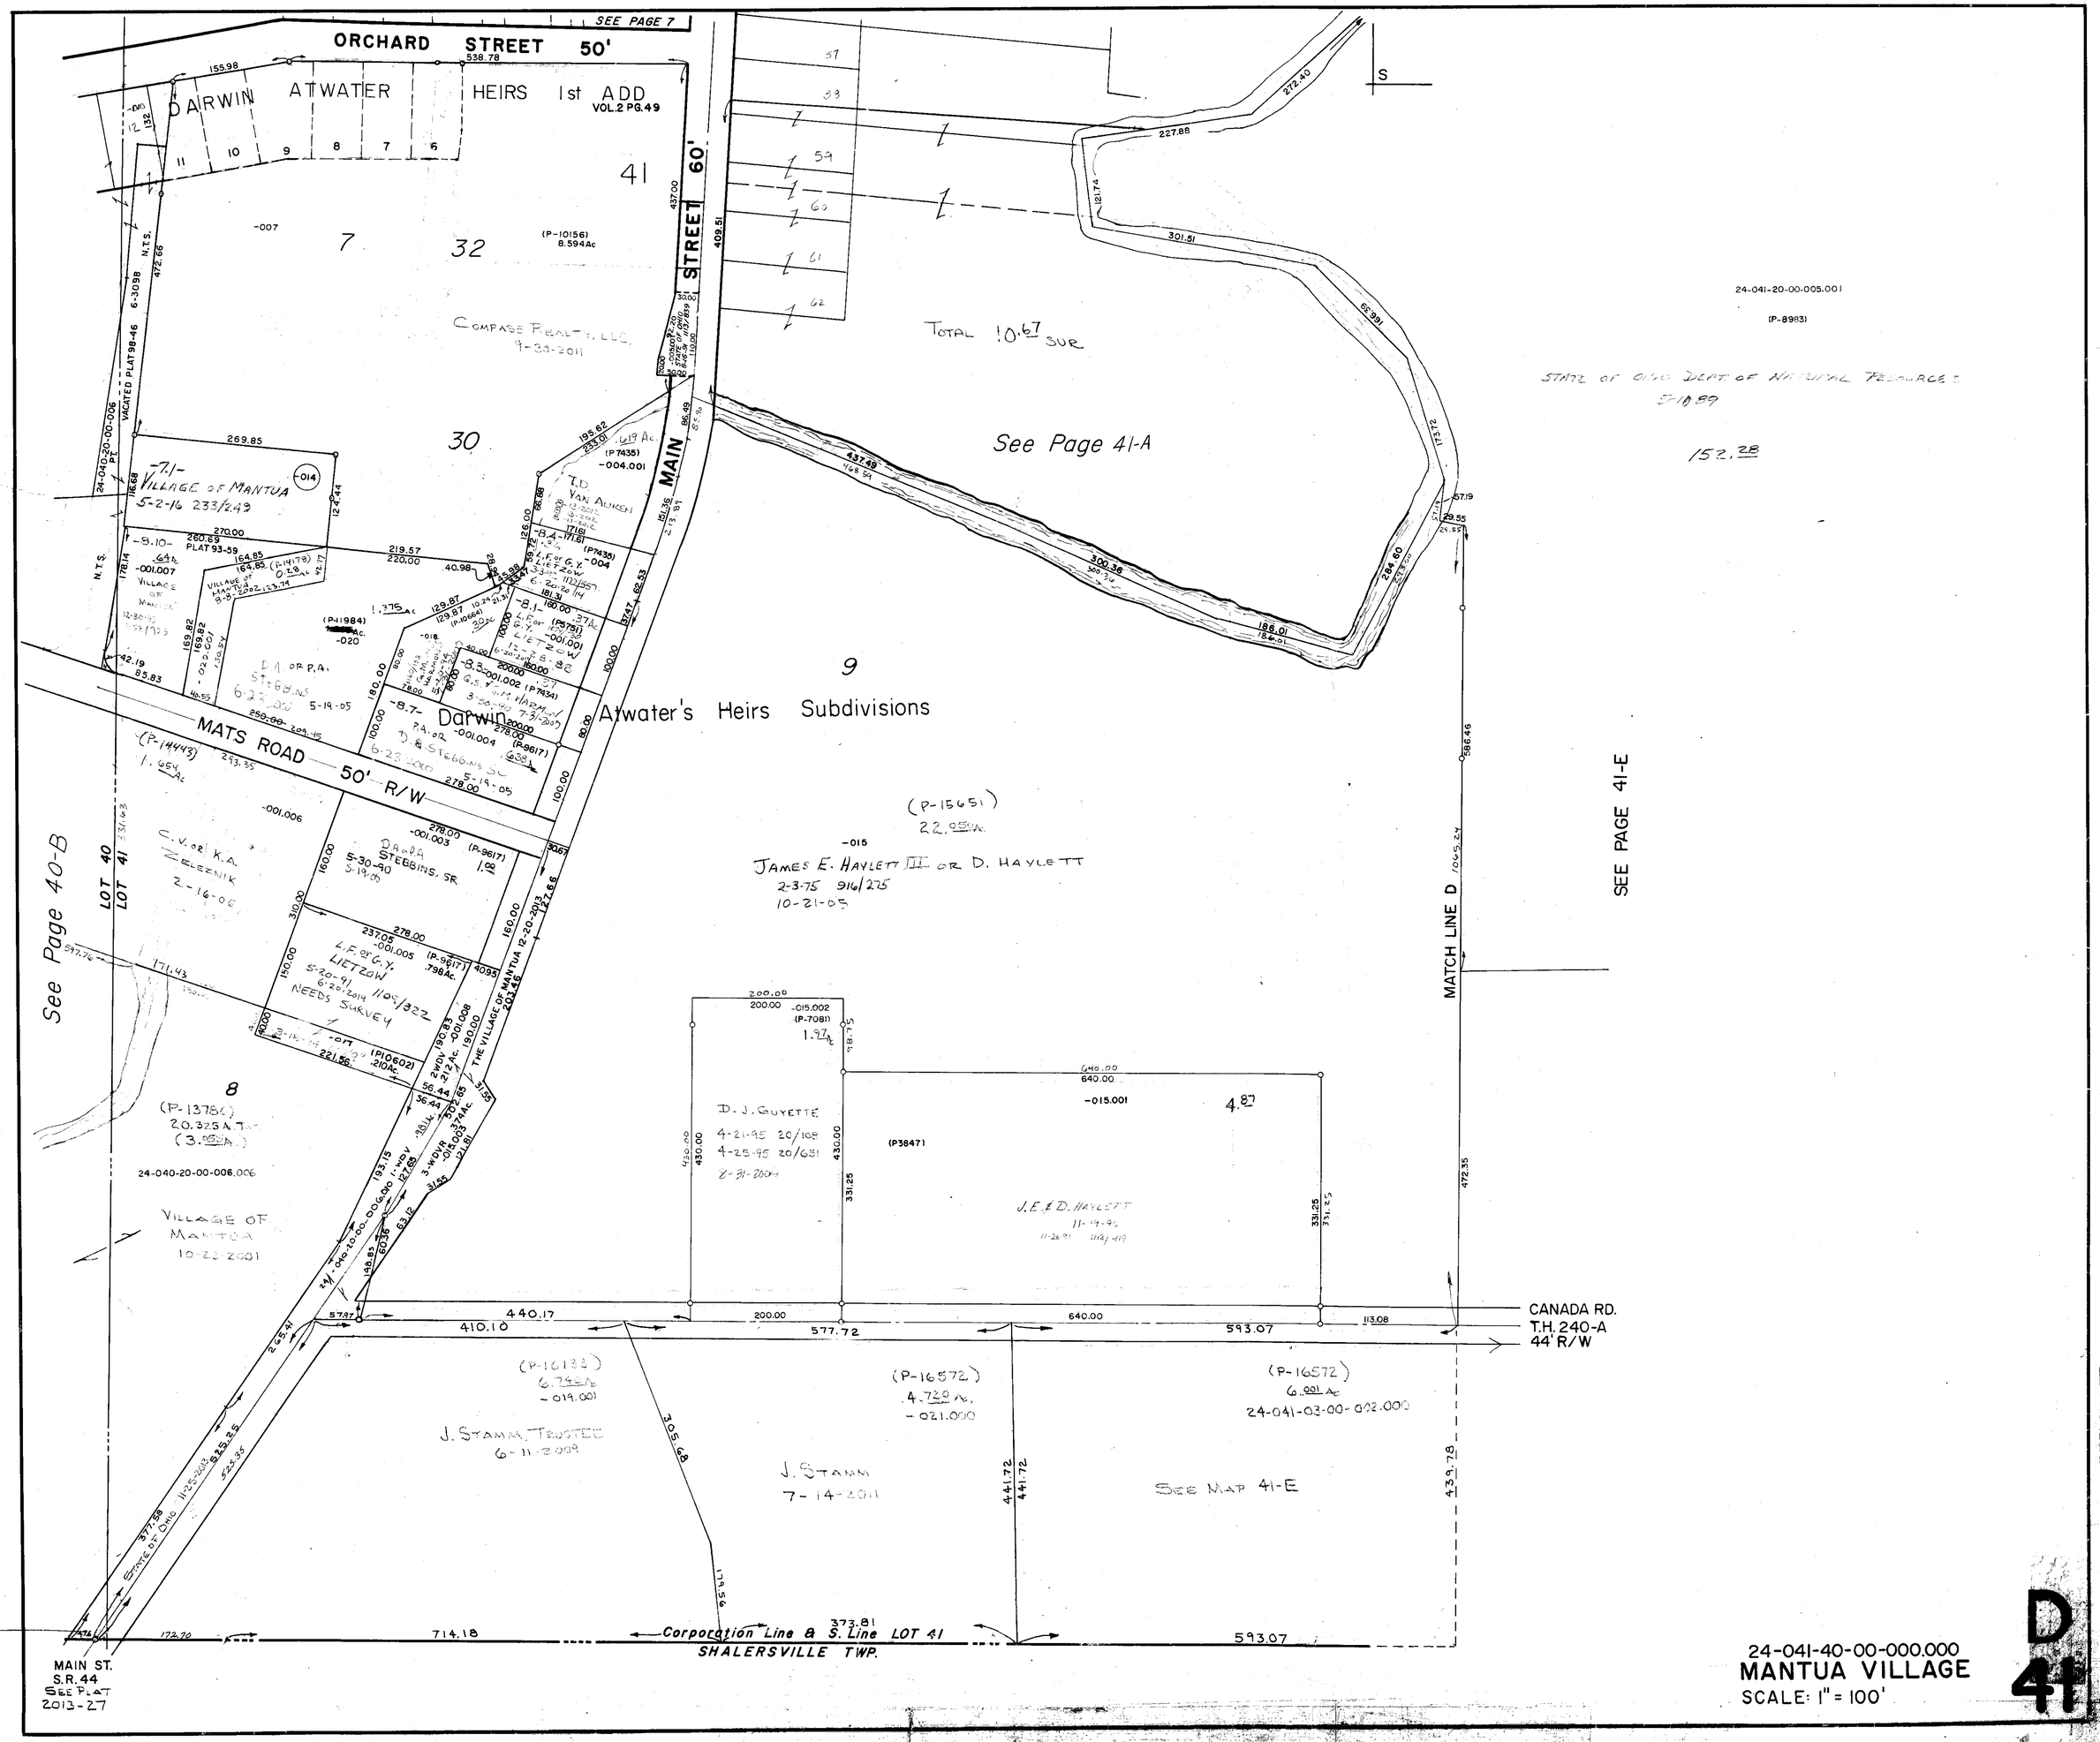

SEE PAGE 7
ORCHARD STREET 50'
DARWIN ATWATER HEIRS 1st ADD
VOL.2 PG.49
MAIN STREET 60'
TOTAL 10.67 SUR
See Page 41-A
24-041-20-00-005.001
(P-8983)
STATE OF OHIO DEPT. OF NATURAL RESOURCES
152.28
COMPASS REALTY, LLC
9-30-2011
VILLAGE OF MANTUA
5-2-16 233/249
T.D. VAN AUKEN
Darwin Atwater's Heirs Subdivisions
MATS ROAD 50' R/W
See Page 40-B
LOT 40
LOT 41
C.V. OR K.A. ZELEZNIK
2-16-06
L.F. OR G.Y. LIETZOW
5-20-91
NEEDS SURVEY
THE VILLAGE OF MANTUA 12-20-2013
(P-15651)
22.05 Ac.
JAMES E. HAYLETT III OR D. HAYLETT
2-3-75 916/275
10-21-05
MATCH LINE D
SEE PAGE 41-E
D. J. GUYETTE
4-21-95 20/108
4-25-95 20/651
8-31-2004
J.E. & D. HAYLETT
11-19-96
(P-13786)
20.325 A.
(3.05 A.)
24-040-20-00-006.006
VILLAGE OF MANTUA
10-22-2001
CANADA RD.
T.H. 240-A
44' R/W
J. STAMM, TRUSTEE
6-11-2009
J. STAMM
7-14-2011
(P-16572)
4.720 Ac.
-021.000
(P-16572)
6.001 Ac.
24-041-03-00-002.000
SEE MAP 41-E
Lot 40
(0.042 Ac)
MAIN ST.
S.R. 44
SEE PLAT
2013-27
Corporation Line & S. Line LOT 41
SHALERSVILLE TWP.
24-041-40-00-000.000
MANTUA VILLAGE
SCALE: 1" = 100'
D
41