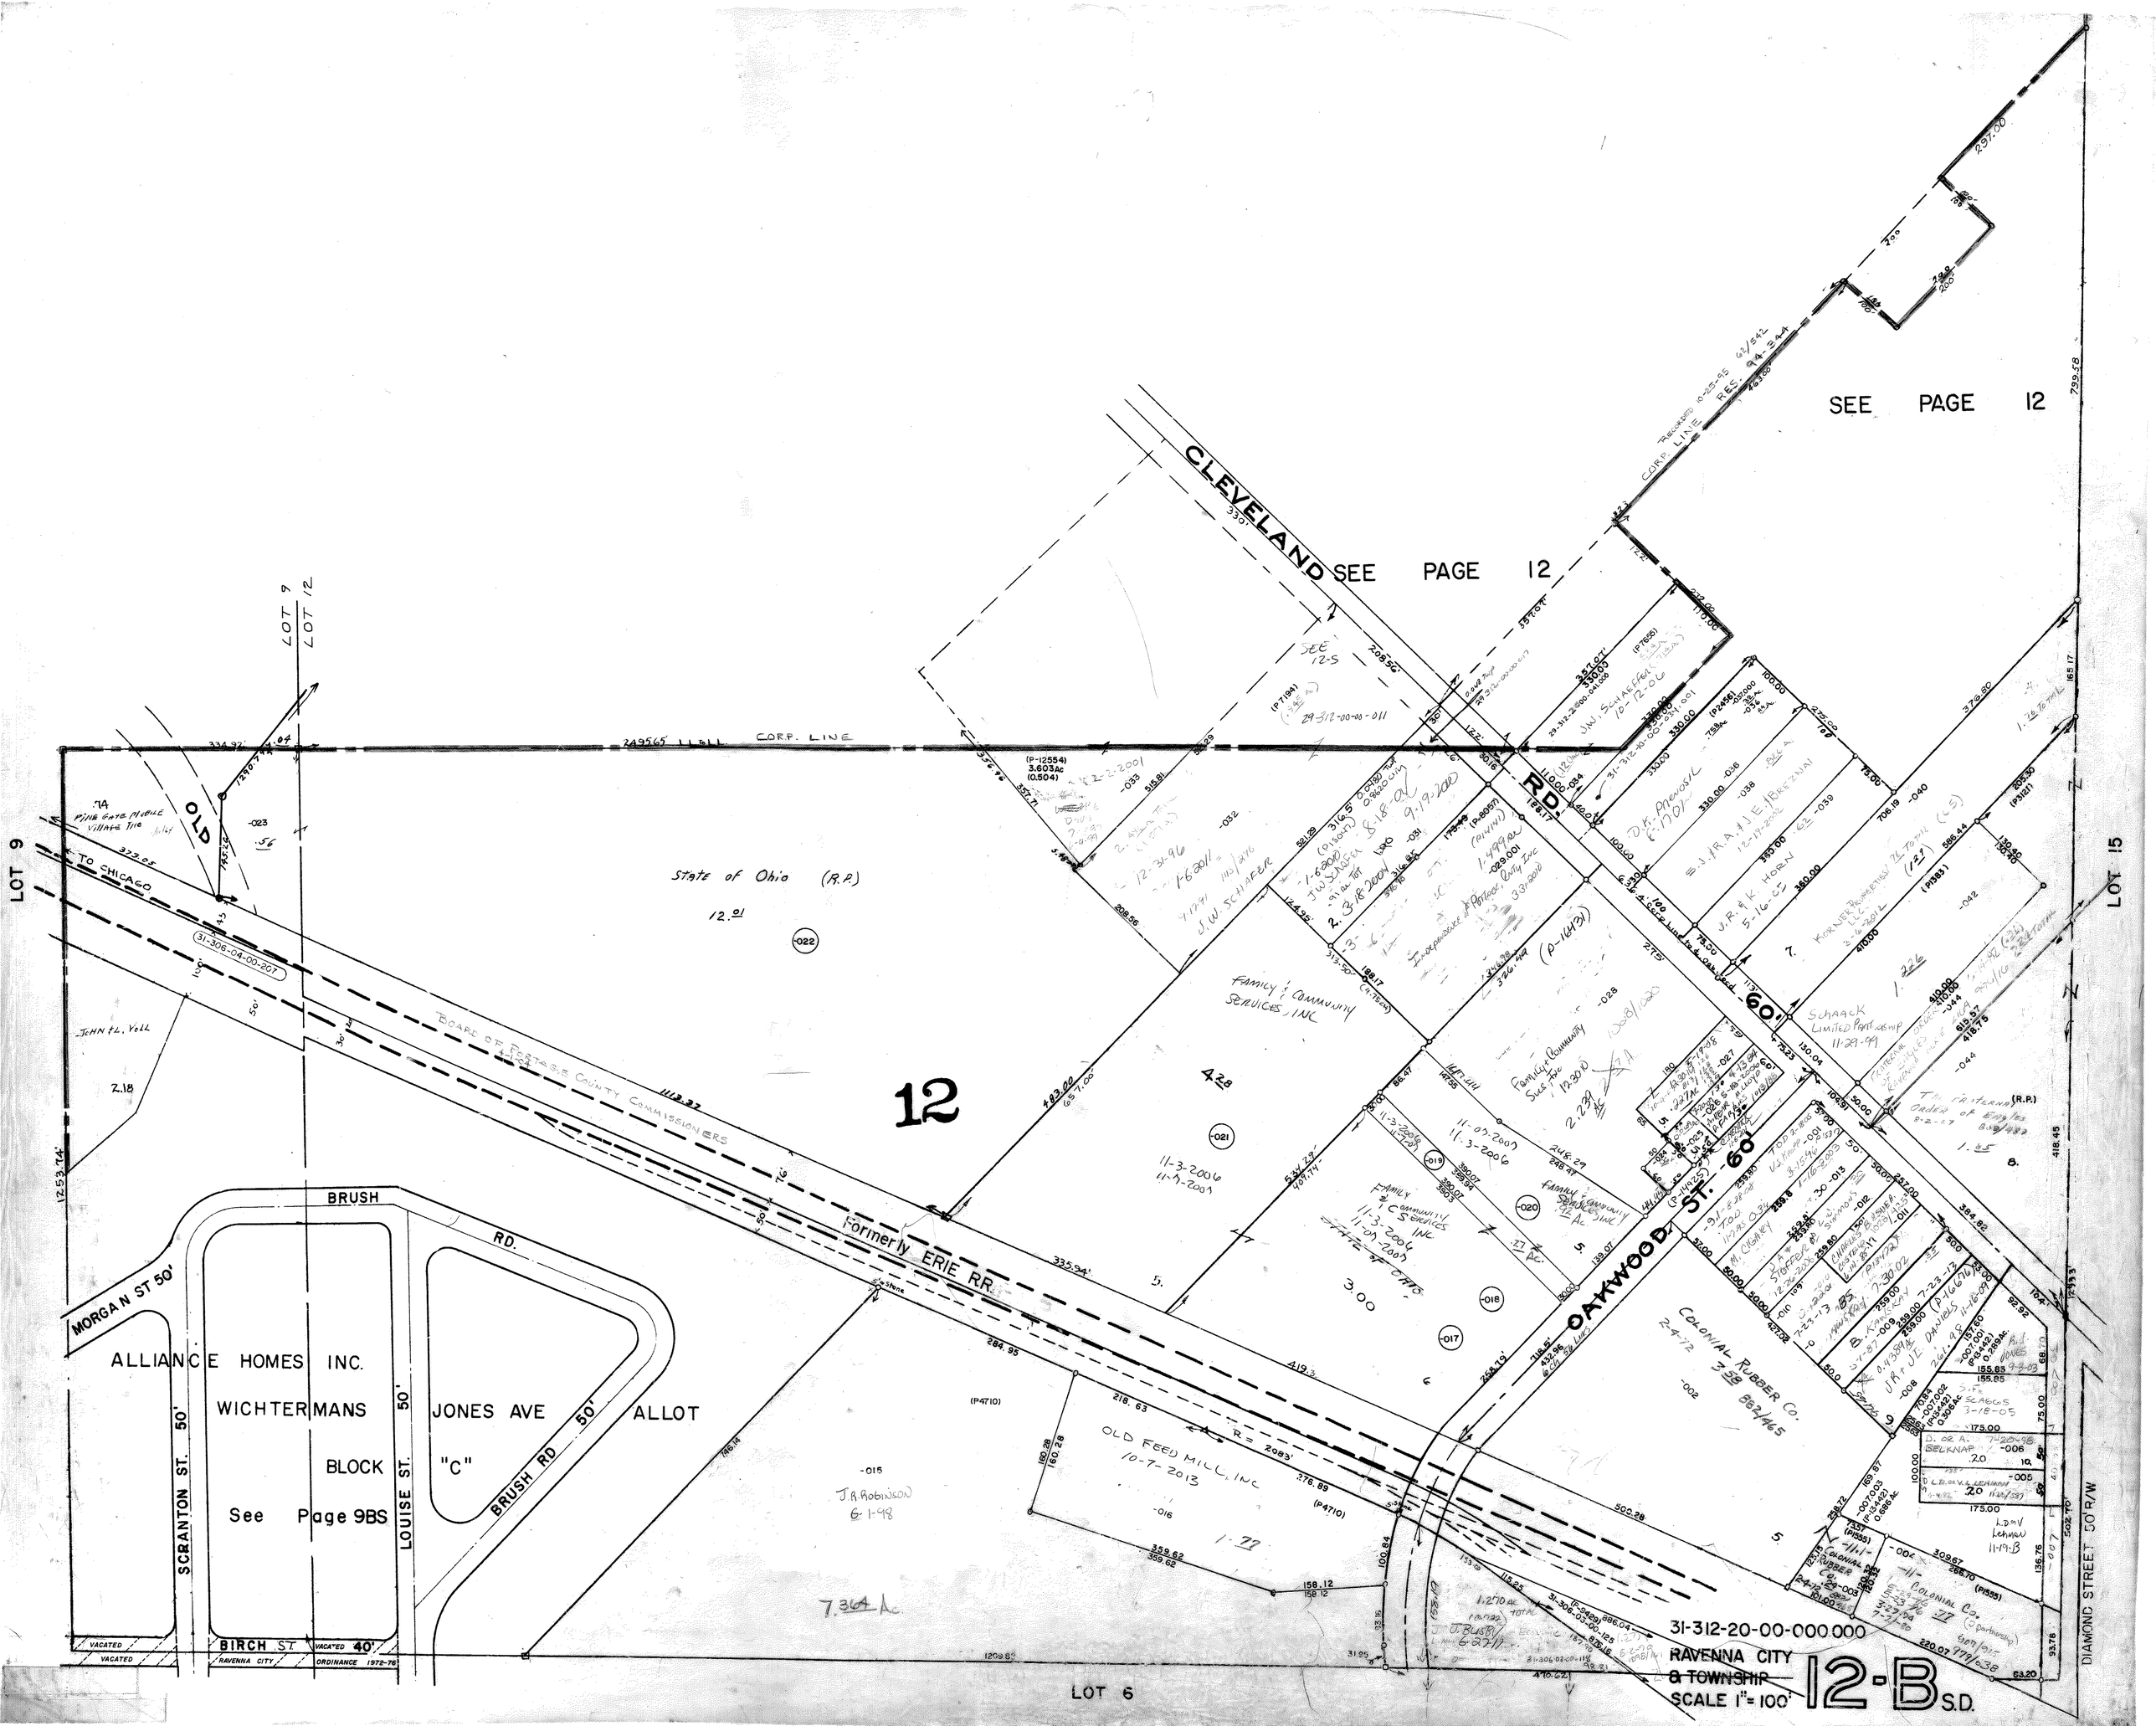

SEE PAGE 12
CLEVELAND RD.
SEE PAGE 12
CORP. LINE
LOT 9
LOT 12
LOT 15
LOT 6
OLD
TO CHICAGO
State of Ohio (R.P.)
12.01
12
BOARD OF PORTAGE COUNTY COMMISSIONERS
Formerly ERIE RR.
OAKWOOD ST. 60'
BRUSH RD.
MORGAN ST 50'
ALLIANCE HOMES INC.
WICHTERMANS
BLOCK
See Page 9BS
JONES AVE
"C"
ALLOT
SCRANTON ST. 50'
LOUISE ST. 50'
BRUSH RD 50'
BIRCH ST
VACATED
RAVENNA CITY
ORDINANCE 1972-76
OLD FEED MILL, INC
10-7-2013
COLONIAL RUBBER CO.
DIAMOND STREET 50' R/W
31-312-20-00-000.000
RAVENNA CITY
& TOWNSHIP
SCALE 1"= 100'
12-B S.D.