NORTH PARK SUBDIVISION
VOL.29,PG.13

REPLAT VOL.29, PG.36
REPLAT BLOCK "A"
PLAT NO. 90-21

OWNER OF UNSOLD LOTS:
*A.A. & W.N. Kuri, Trustees*

*9-7-76 932/1134*
*7-7-80 979/367*
*5-14-93 1142/704-712*
*3-1-94 1156/60-68*

● NORTH PARK SUBDIVISION,PART OF MEADOWLARK CONDOMINIUIMS ▲ NORTH PARK SUBDIVISION,PART OF NORTH PARK CONDOMINIUIM

| LOT | | NAME | DATE |
|---|---|---|---|
| 1 | ● | *FOR OWNERS OF UNITS SEE NAME SHEET* | |
| 2 | ● | *FOR OWNERS OF UNITS SEE NAME SHEET* | |
| 3 | ● | *FOR OWNERS OF UNITS SEE NAME SHEET* | |
| 4 | ● | *FOR OWNERS OF UNITS SEE NAME SHEET* | |
| 5 | ▲ | *North Park Drive Real Estate Partners LTD* | *3-9-07* |
| 6 | ▲ | *Cowden Properties, LLC.* | *4-29-2013* |
| A1 | ● | *FOR OWNERS OF UNITS SEE NAME SHEET* | |

| LOT | | NAME | DATE |
|---|---|---|---|
| A2R | ● | *FOR OWNERS OF UNITS SEE NAME SHEET* | |
| A3R1 | ● | *FOR OWNERS OF UNITS SEE NAME SHEET* | |
| A3R2 | ● | *FOR OWNERS OF UNITS SEE NAME SHEET* | |
| B | ▲ | *FOR OWNERS OF UNITS SEE NAME SHEET* | |
| C | ▲ | *P.A. & S.A.& L.A. Kuri, Trustees* | *12-31-92* |
| D | ▲ | *North Park Drive Real Estate Partners LTD* | *3-9-07* |
| E-3R | ● | PLAT 2009-33 *FOR OWNERS OF UNITS SEE NAME SHEET* | |
| E-4R | ● | PLAT 2009-33 *J.M. or K.J. Epling* | *3-8-07* |
| E2R | ▲ | *A.A. & W.N. Kuri, Trustees* | *3-1-94* *8-13-93* |

| LOT | NAME | DATE |
|---|---|---|
| F | | |
| G | | |

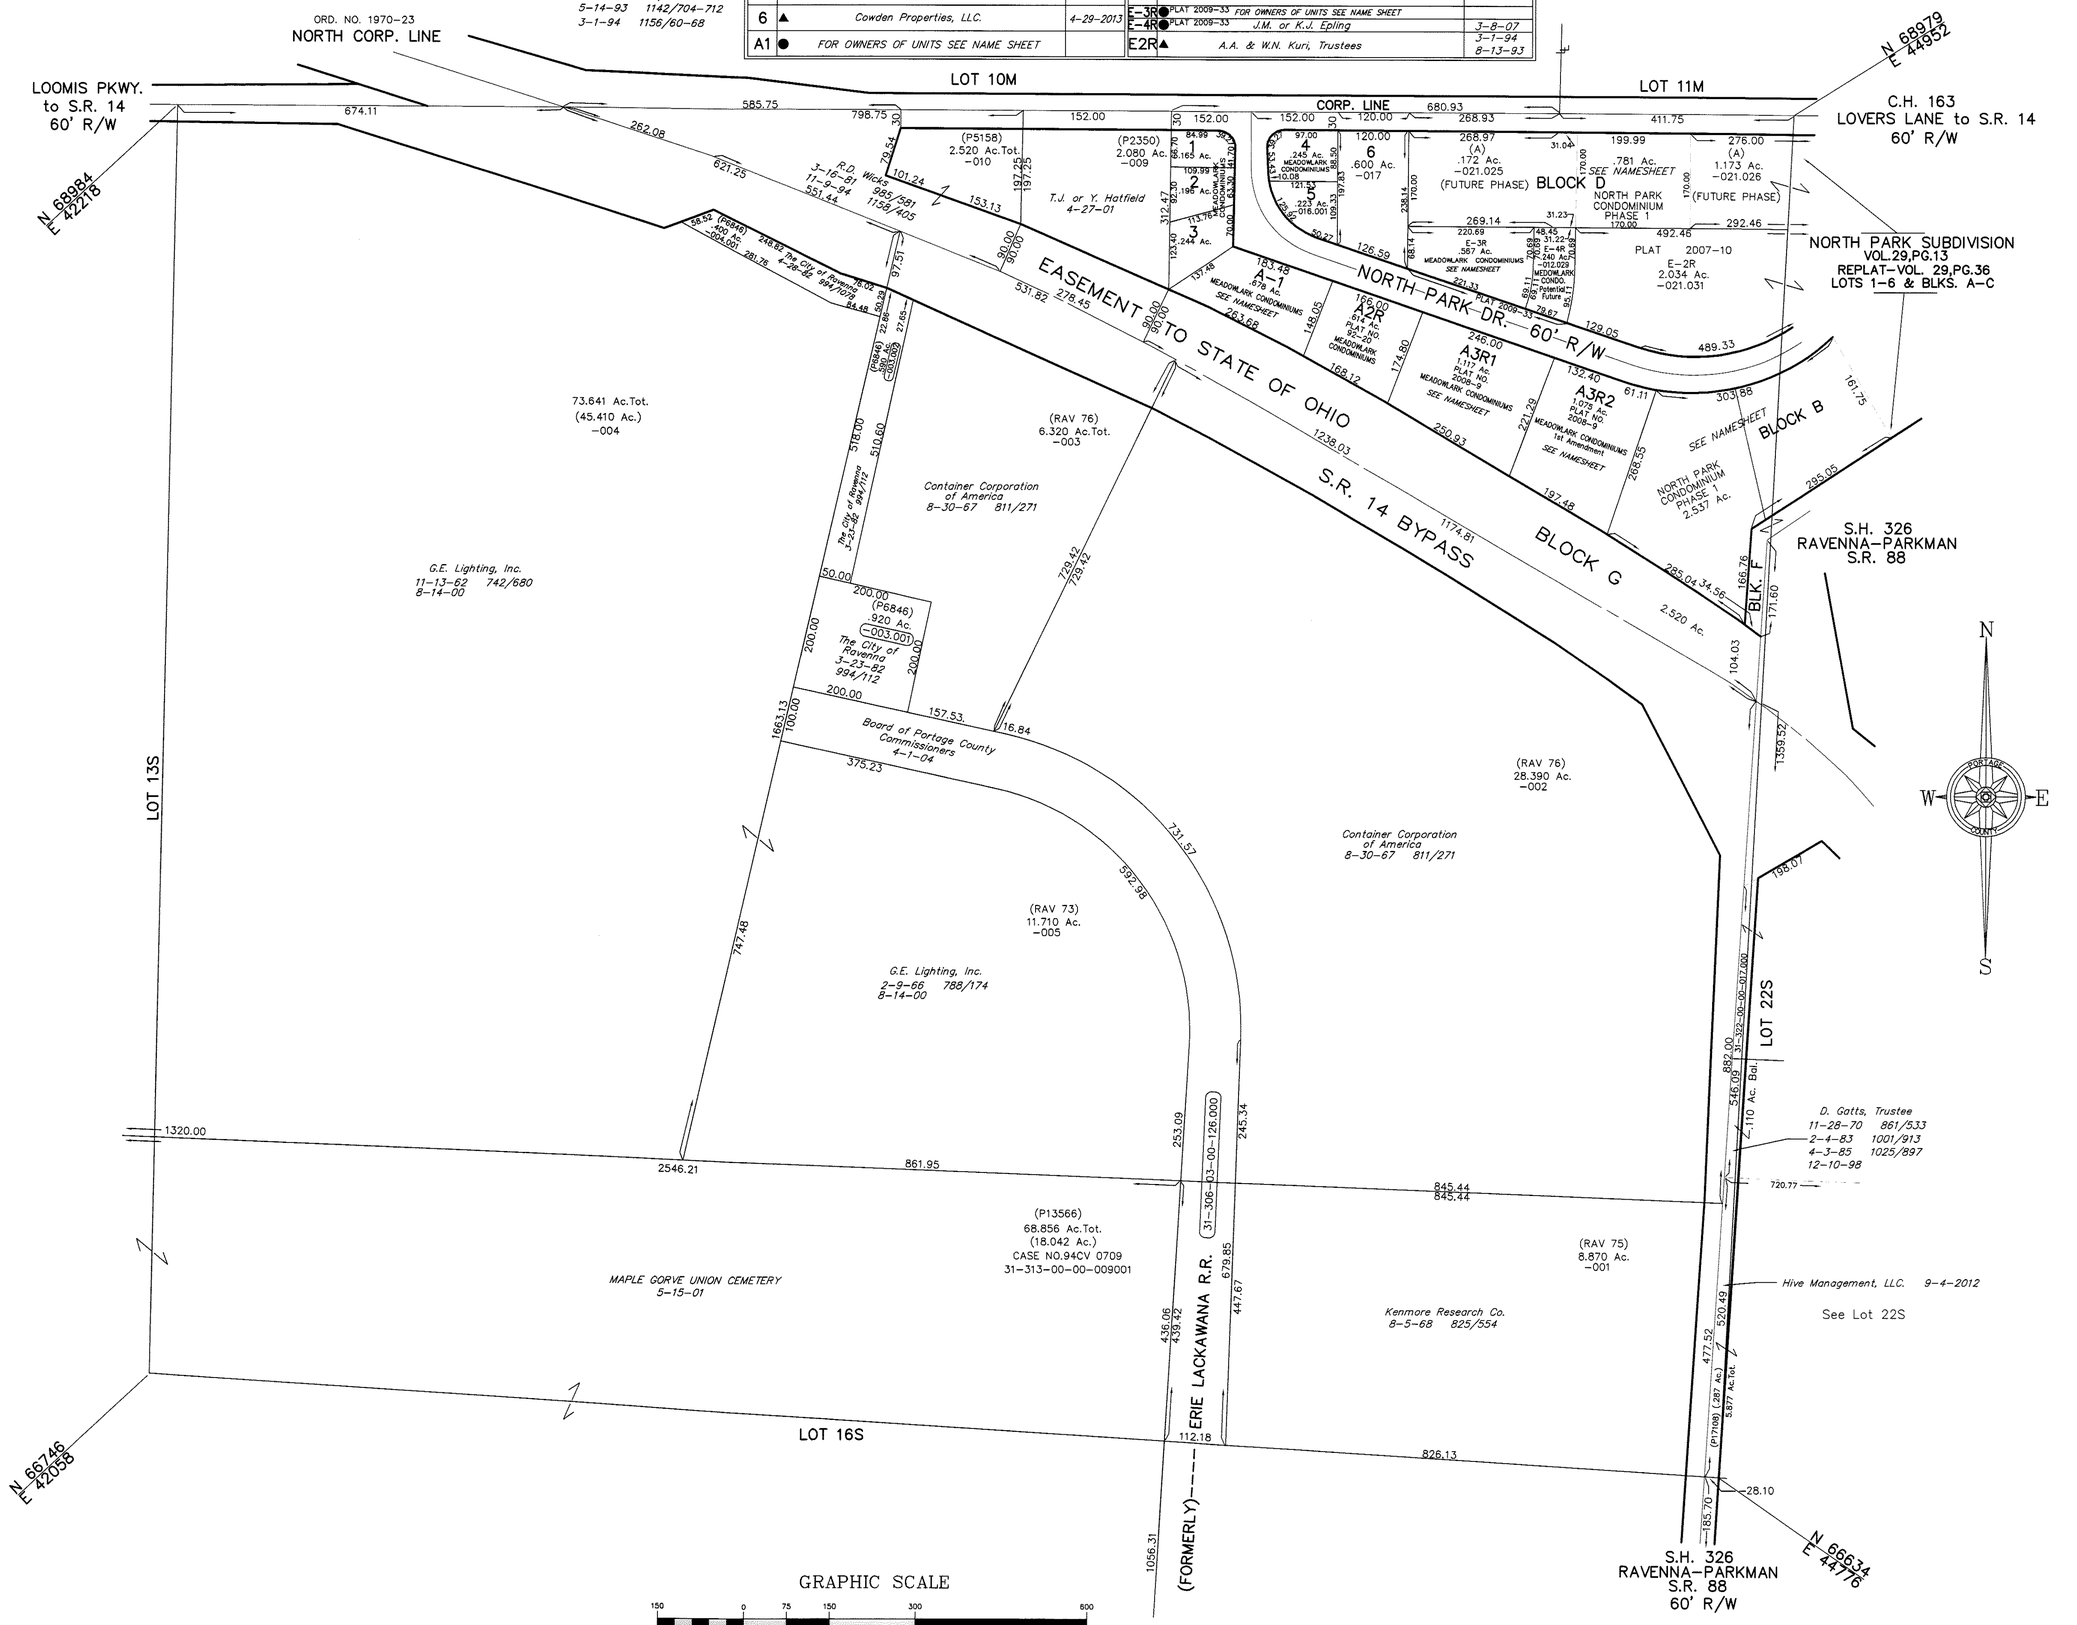


31-314-02-00-000.000
RAVENNA TWP.
14S

FILE NO. 3131402