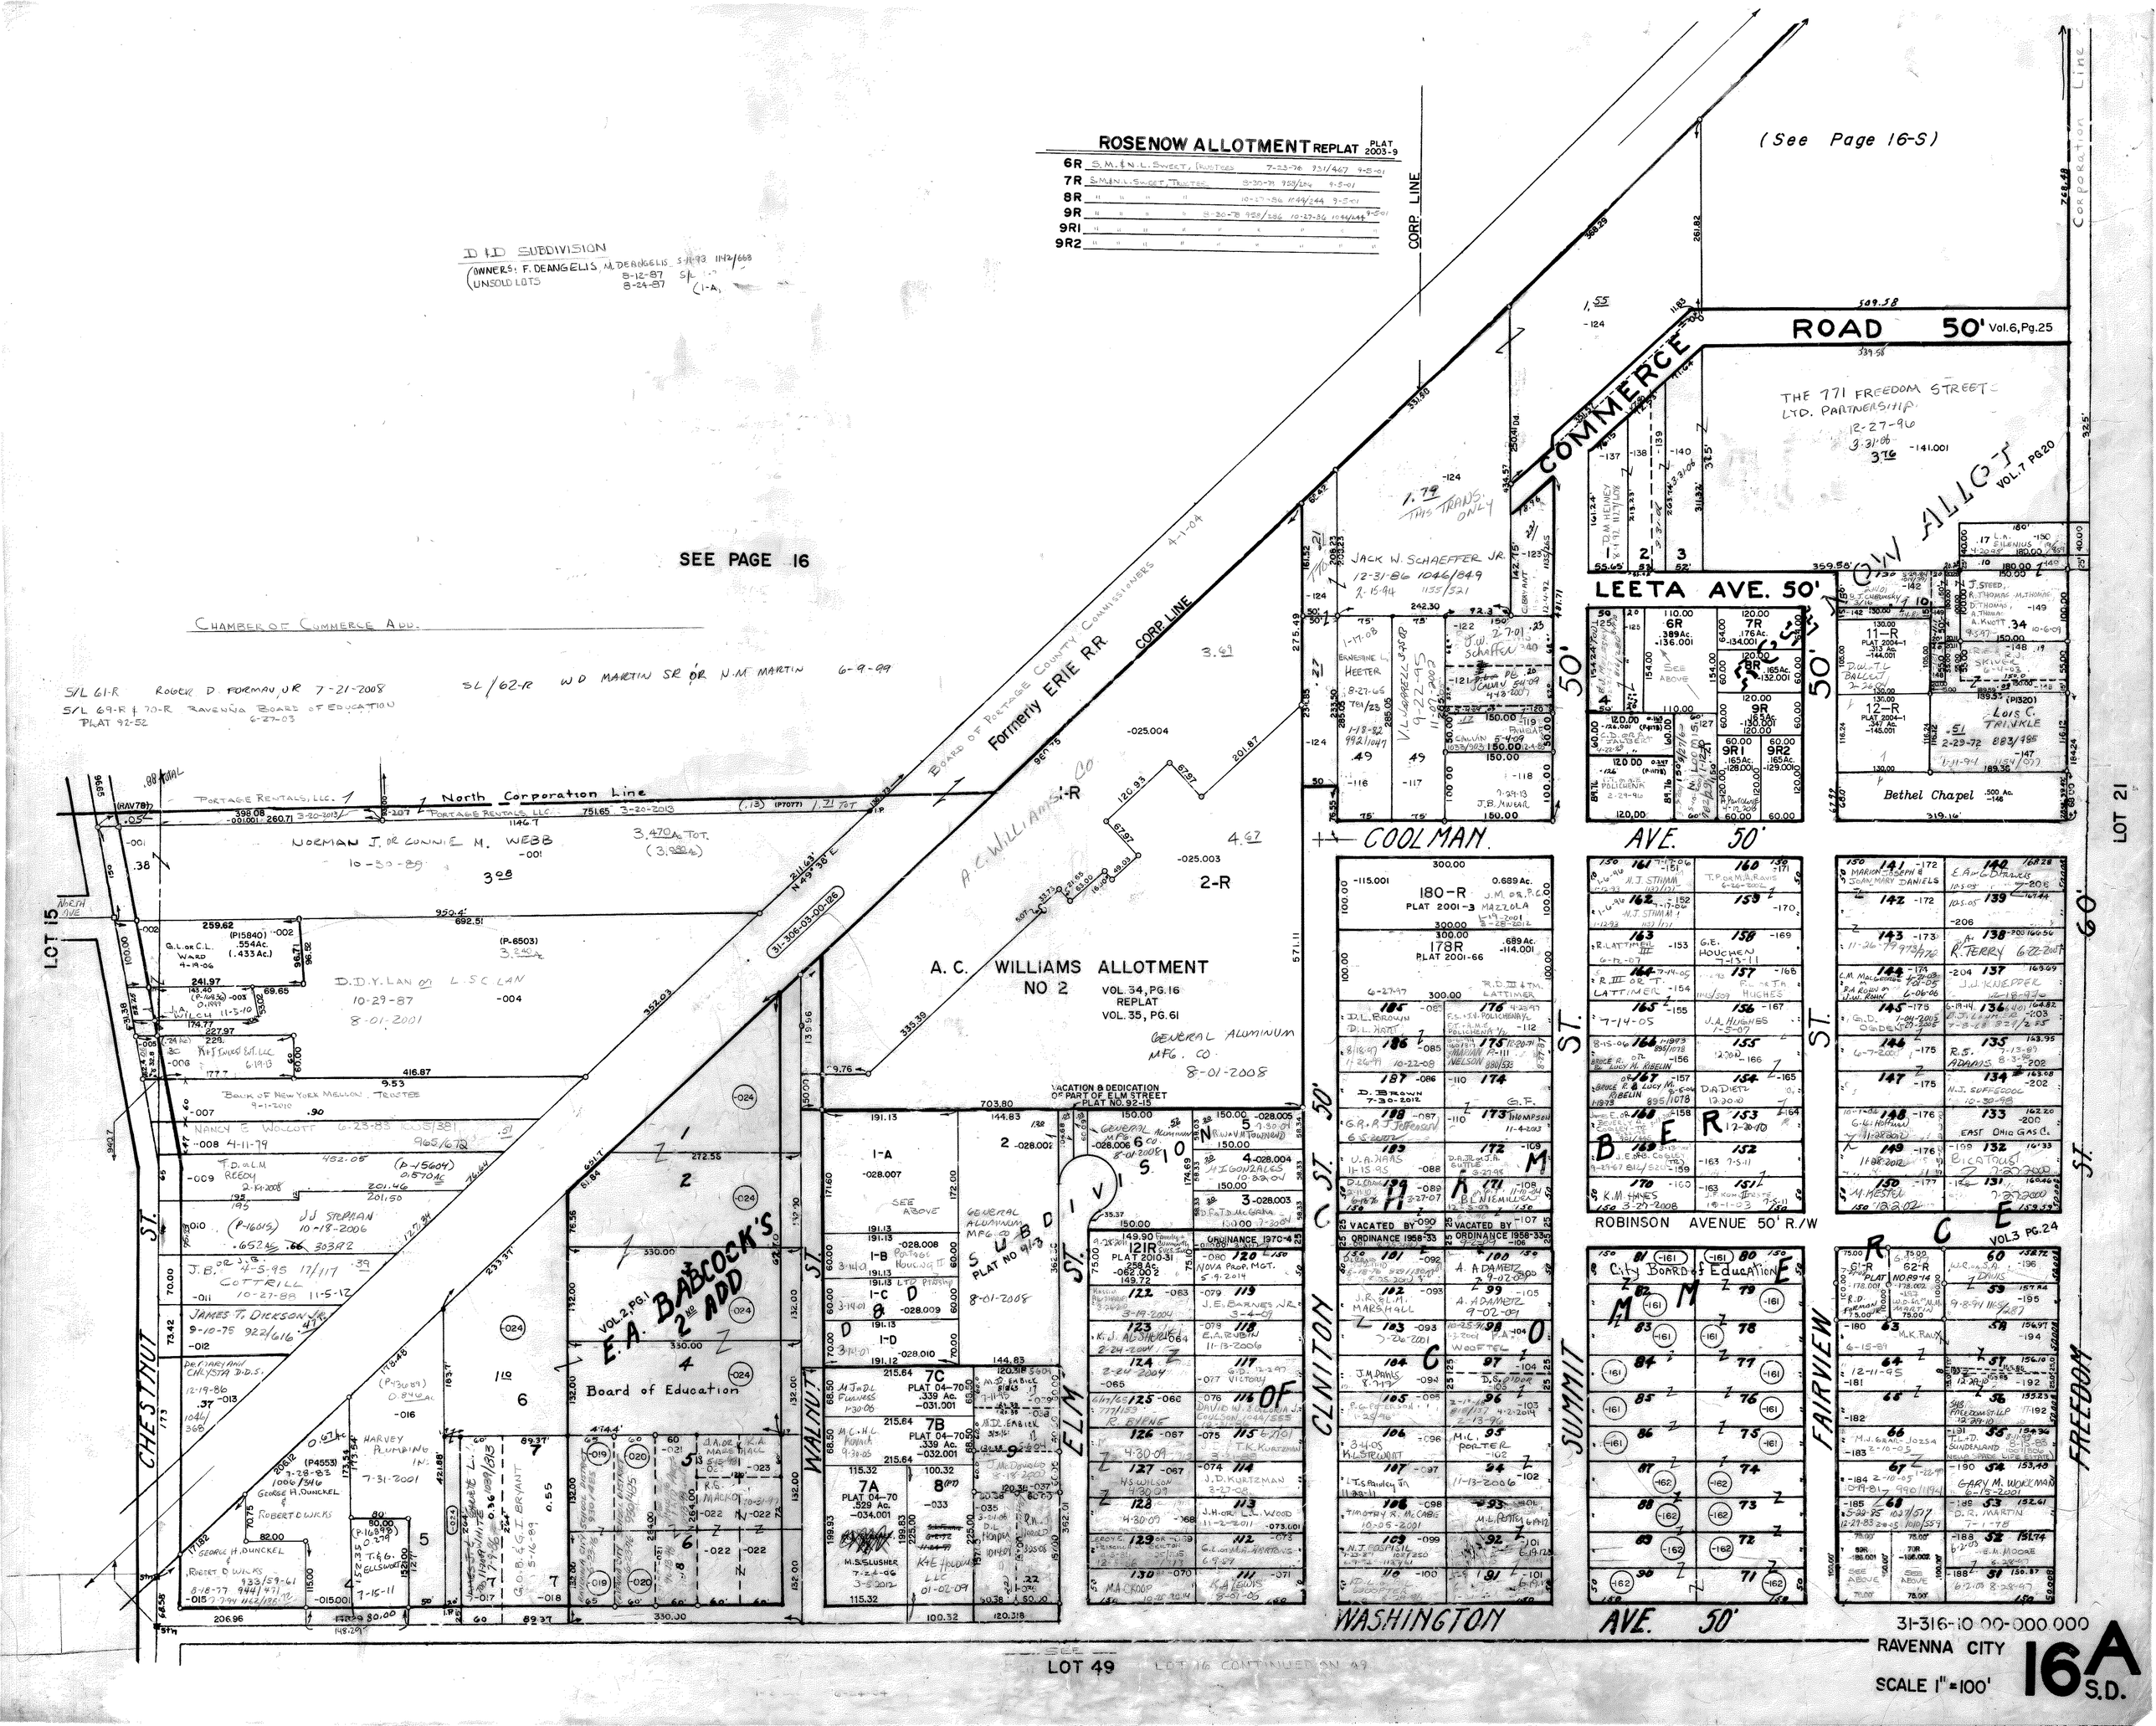

ROSENOW ALLOTMENT REPLAT PLAT 2003-9
6R S.M.&N.L. SWEET, TRUSTEES 7-23-76 931/467 9-5-01
7R S.M.&N.L. SWEET, TRUSTEES 8-20-79 958/286 9-5-01
8R 10-27-86 1044/244 9-5-01
9R 8-20-78 958/286 10-27-86 1044/244 9-5-01
9R1
9R2
(See Page 16-S)
CORP. LINE
Corporation Line
ROAD 50' Vol.6, Pg.25
COMMERCE
THE 771 FREEDOM STREET LTD. PARTNERSHIP
12-27-96
VOL.7 PG.20
LEETA AVE. 50'
SEE PAGE 16
CHAMBER OF COMMERCE ADD.
S/L 61-R ROGER D. FORMAN, JR 7-21-2008
S/L 69-R & 70-R RAVENNA BOARD OF EDUCATION 6-27-03
PLAT 92-52
SL/62-R WD MARTIN SR OR N.M. MARTIN 6-9-99
BOARD OF PORTAGE COUNTY COMMISSIONERS 4-1-04
Formerly ERIE R.R.
CORP. LINE
North Corporation Line
PORTAGE RENTALS, LLC.
NORMAN J. OR CONNIE M. WEBB
D.D.Y. LAN OR L.S.C. LAN
10-29-87
8-01-2001
A.C. WILLIAMS ALLOTMENT NO 2
VOL. 34, PG. 16
REPLAT
VOL. 35, PG. 61
GENERAL ALUMINUM MFG. CO.
8-01-2008
VACATION & DEDICATION OF PART OF ELM STREET PLAT NO. 92-15
E.A. BABCOCK'S 2ND ADD
VOL. 2, PG. 1
Board of Education
SUBDIVISION
PLAT NO 91-3
8-01-2008
CHESTNUT ST.
WALNUT ST.
ELM ST.
CLINTON ST.
SUMMIT ST.
FAIRVIEW ST.
FREEDOM ST.
COOLMAN AVE. 50'
WASHINGTON AVE. 50'
ROBINSON AVENUE 50' R/W
City Board of Education
VOL.3 PG.24
LOT 15
LOT 21
LOT 49
LOT 16 CONTINUED ON 49
31-316-10-00-000.000
RAVENNA CITY
SCALE 1" = 100'
16A S.D.