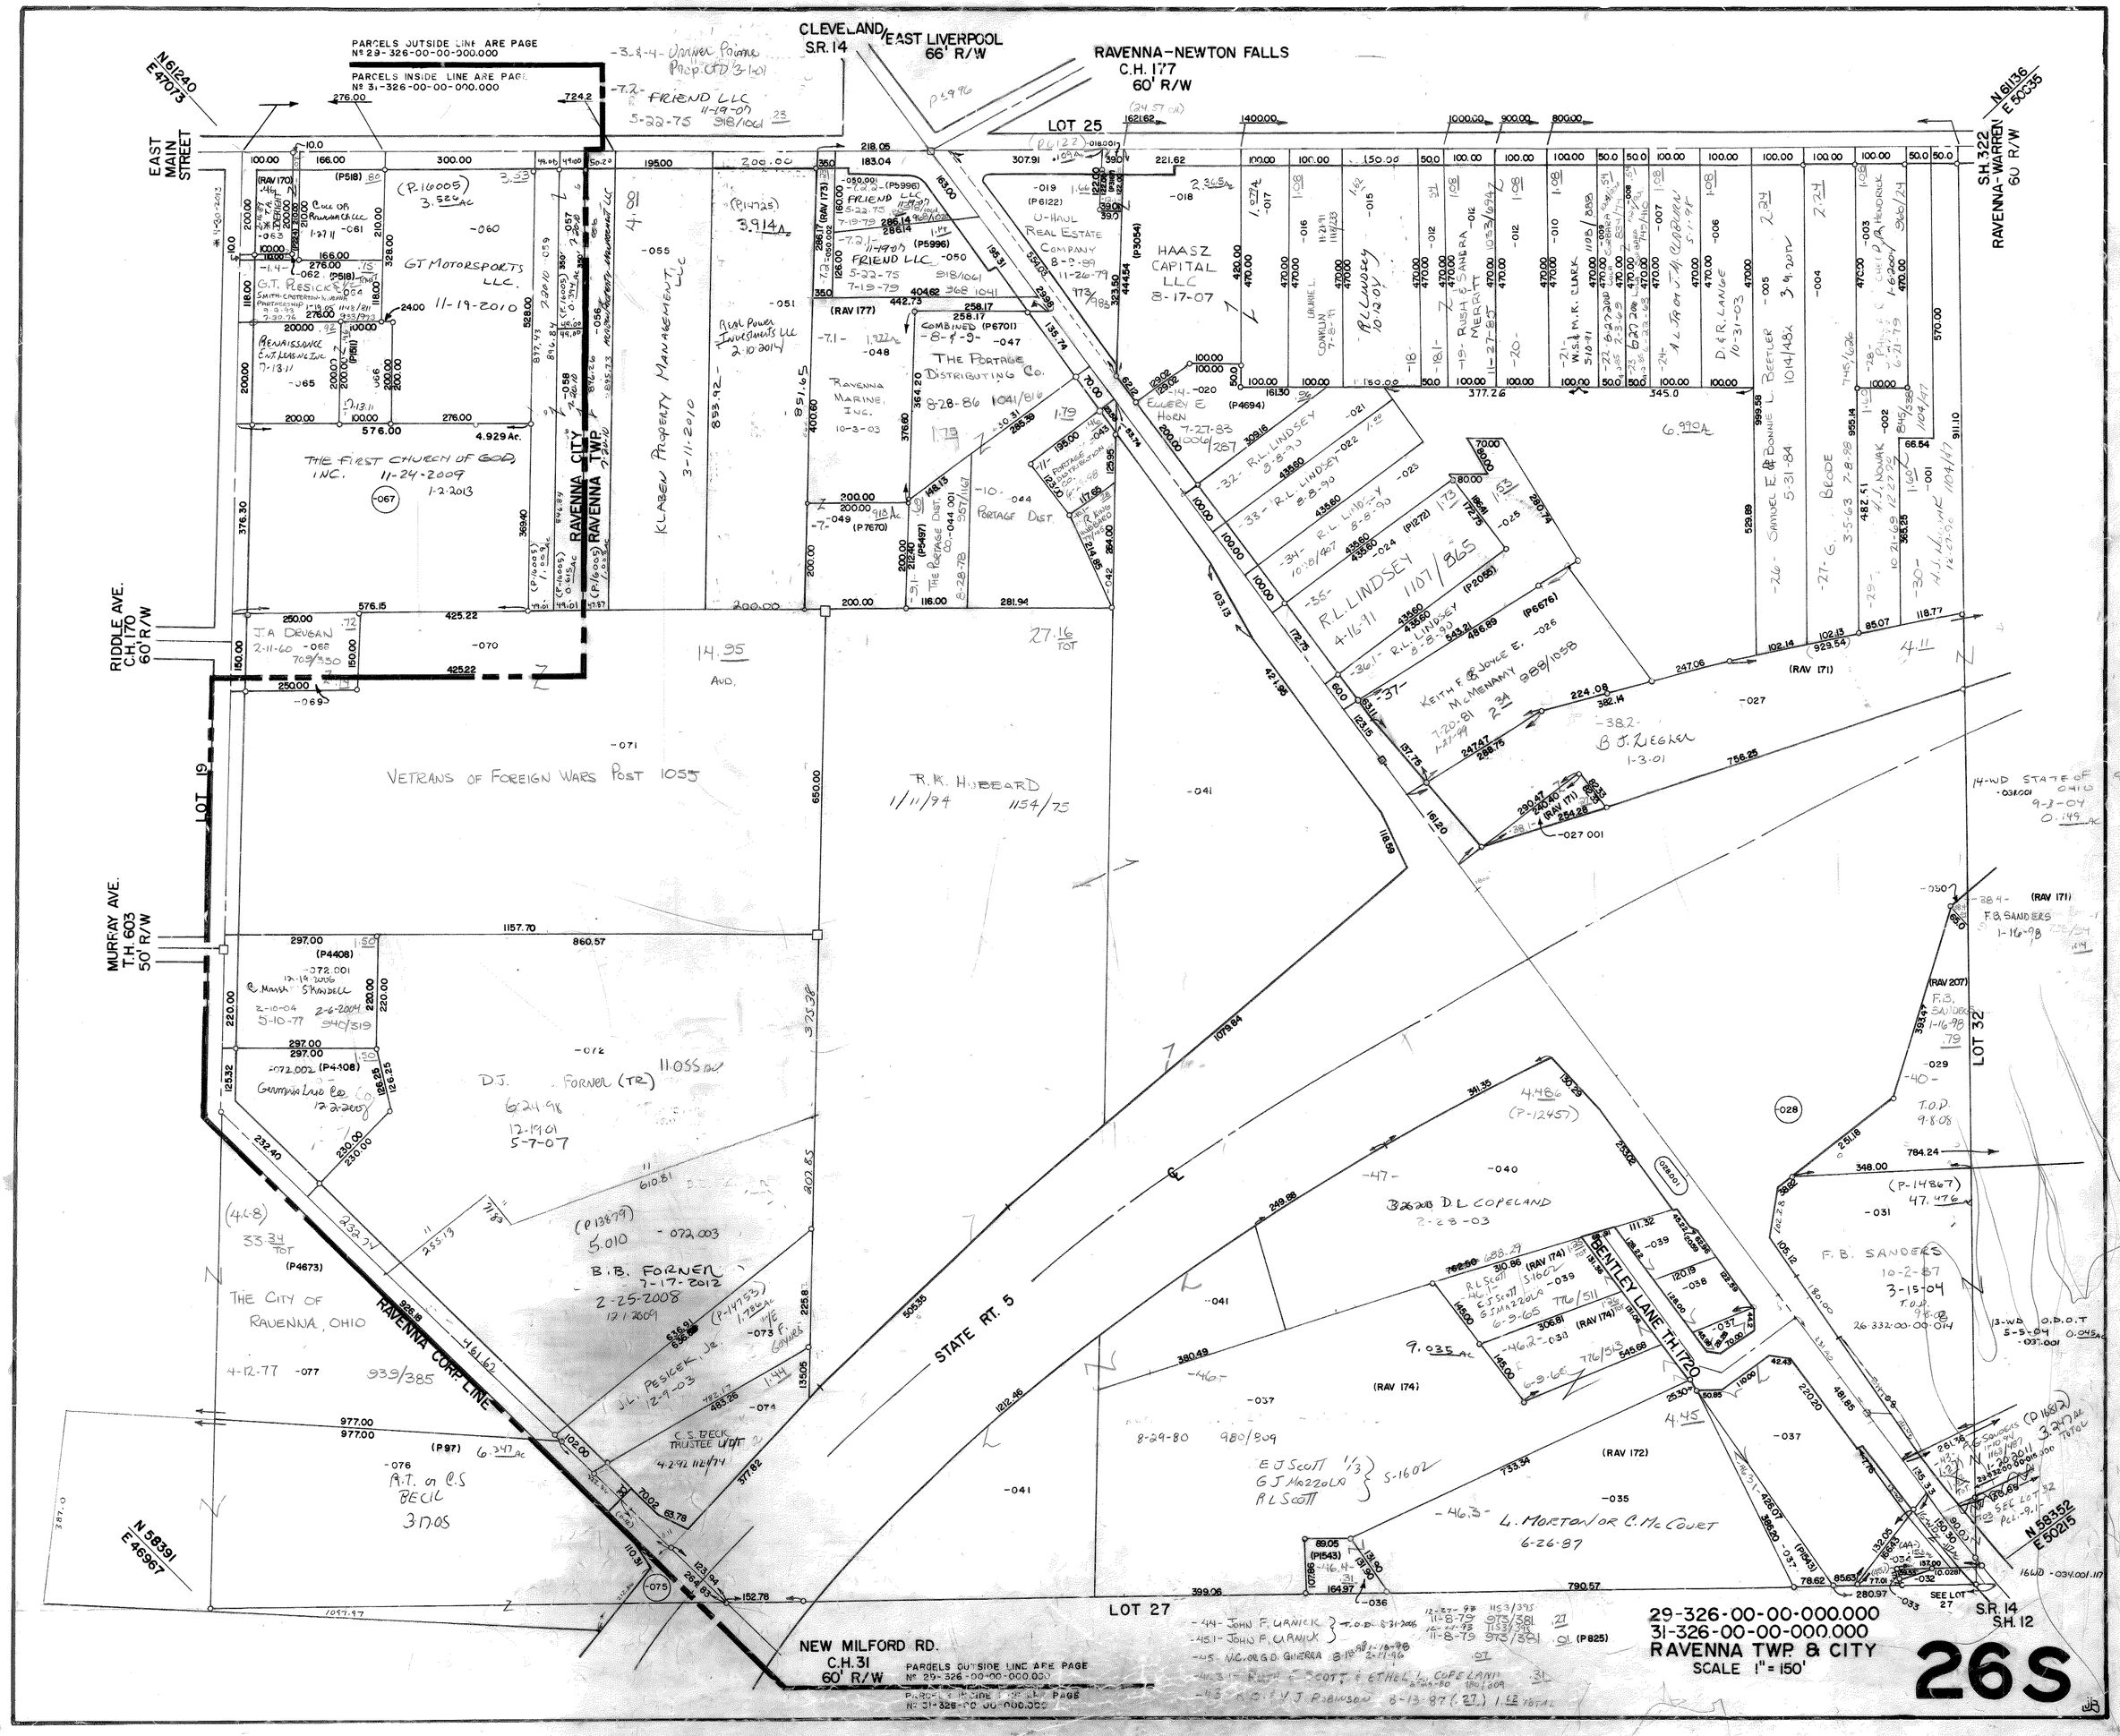

CLEVELAND/EAST LIVERPOOL
S.R. 14
66' R/W
RAVENNA-NEWTON FALLS
C.H. 177
60' R/W
LOT 25
EAST MAIN STREET
RIDDLE AVE.
C.H. 170
60' R/W
MURRAY AVE.
T.H. 603
50' R/W
LOT 19
LOT 32
LOT 27
S.H. 322
RAVENNA-WARREN
60' R/W
RAVENNA CITY
RAVENNA TWP.
RAVENNA CORP. LINE
STATE RT. 5
BENTLEY LANE T.H. 1720
NEW MILFORD RD.
C.H. 31
60' R/W
S.R. 14
S.H. 12
PARCELS OUTSIDE LINE ARE PAGE
Nº 29-326-00-00-000.000
PARCELS INSIDE LINE ARE PAGE
Nº 31-326-00-00-000.000
GT MOTORSPORTS LLC.
THE FIRST CHURCH OF GOD, INC.
KLABEN PROPERTY MANAGEMENT LLC
THE PORTAGE DISTRIBUTING CO.
HAASZ CAPITAL LLC
VETRANS OF FOREIGN WARS POST 1055
R.K. HUBBARD
D.J. FORNER (TR)
B.B. FORNER
THE CITY OF RAVENNA, OHIO
D.L. COPELAND
F.B. SANDERS
L. MORTON OR C. McCOURT
29-326-00-00-000.000
31-326-00-00-000.000
RAVENNA TWP. & CITY
SCALE 1" = 150'
26S