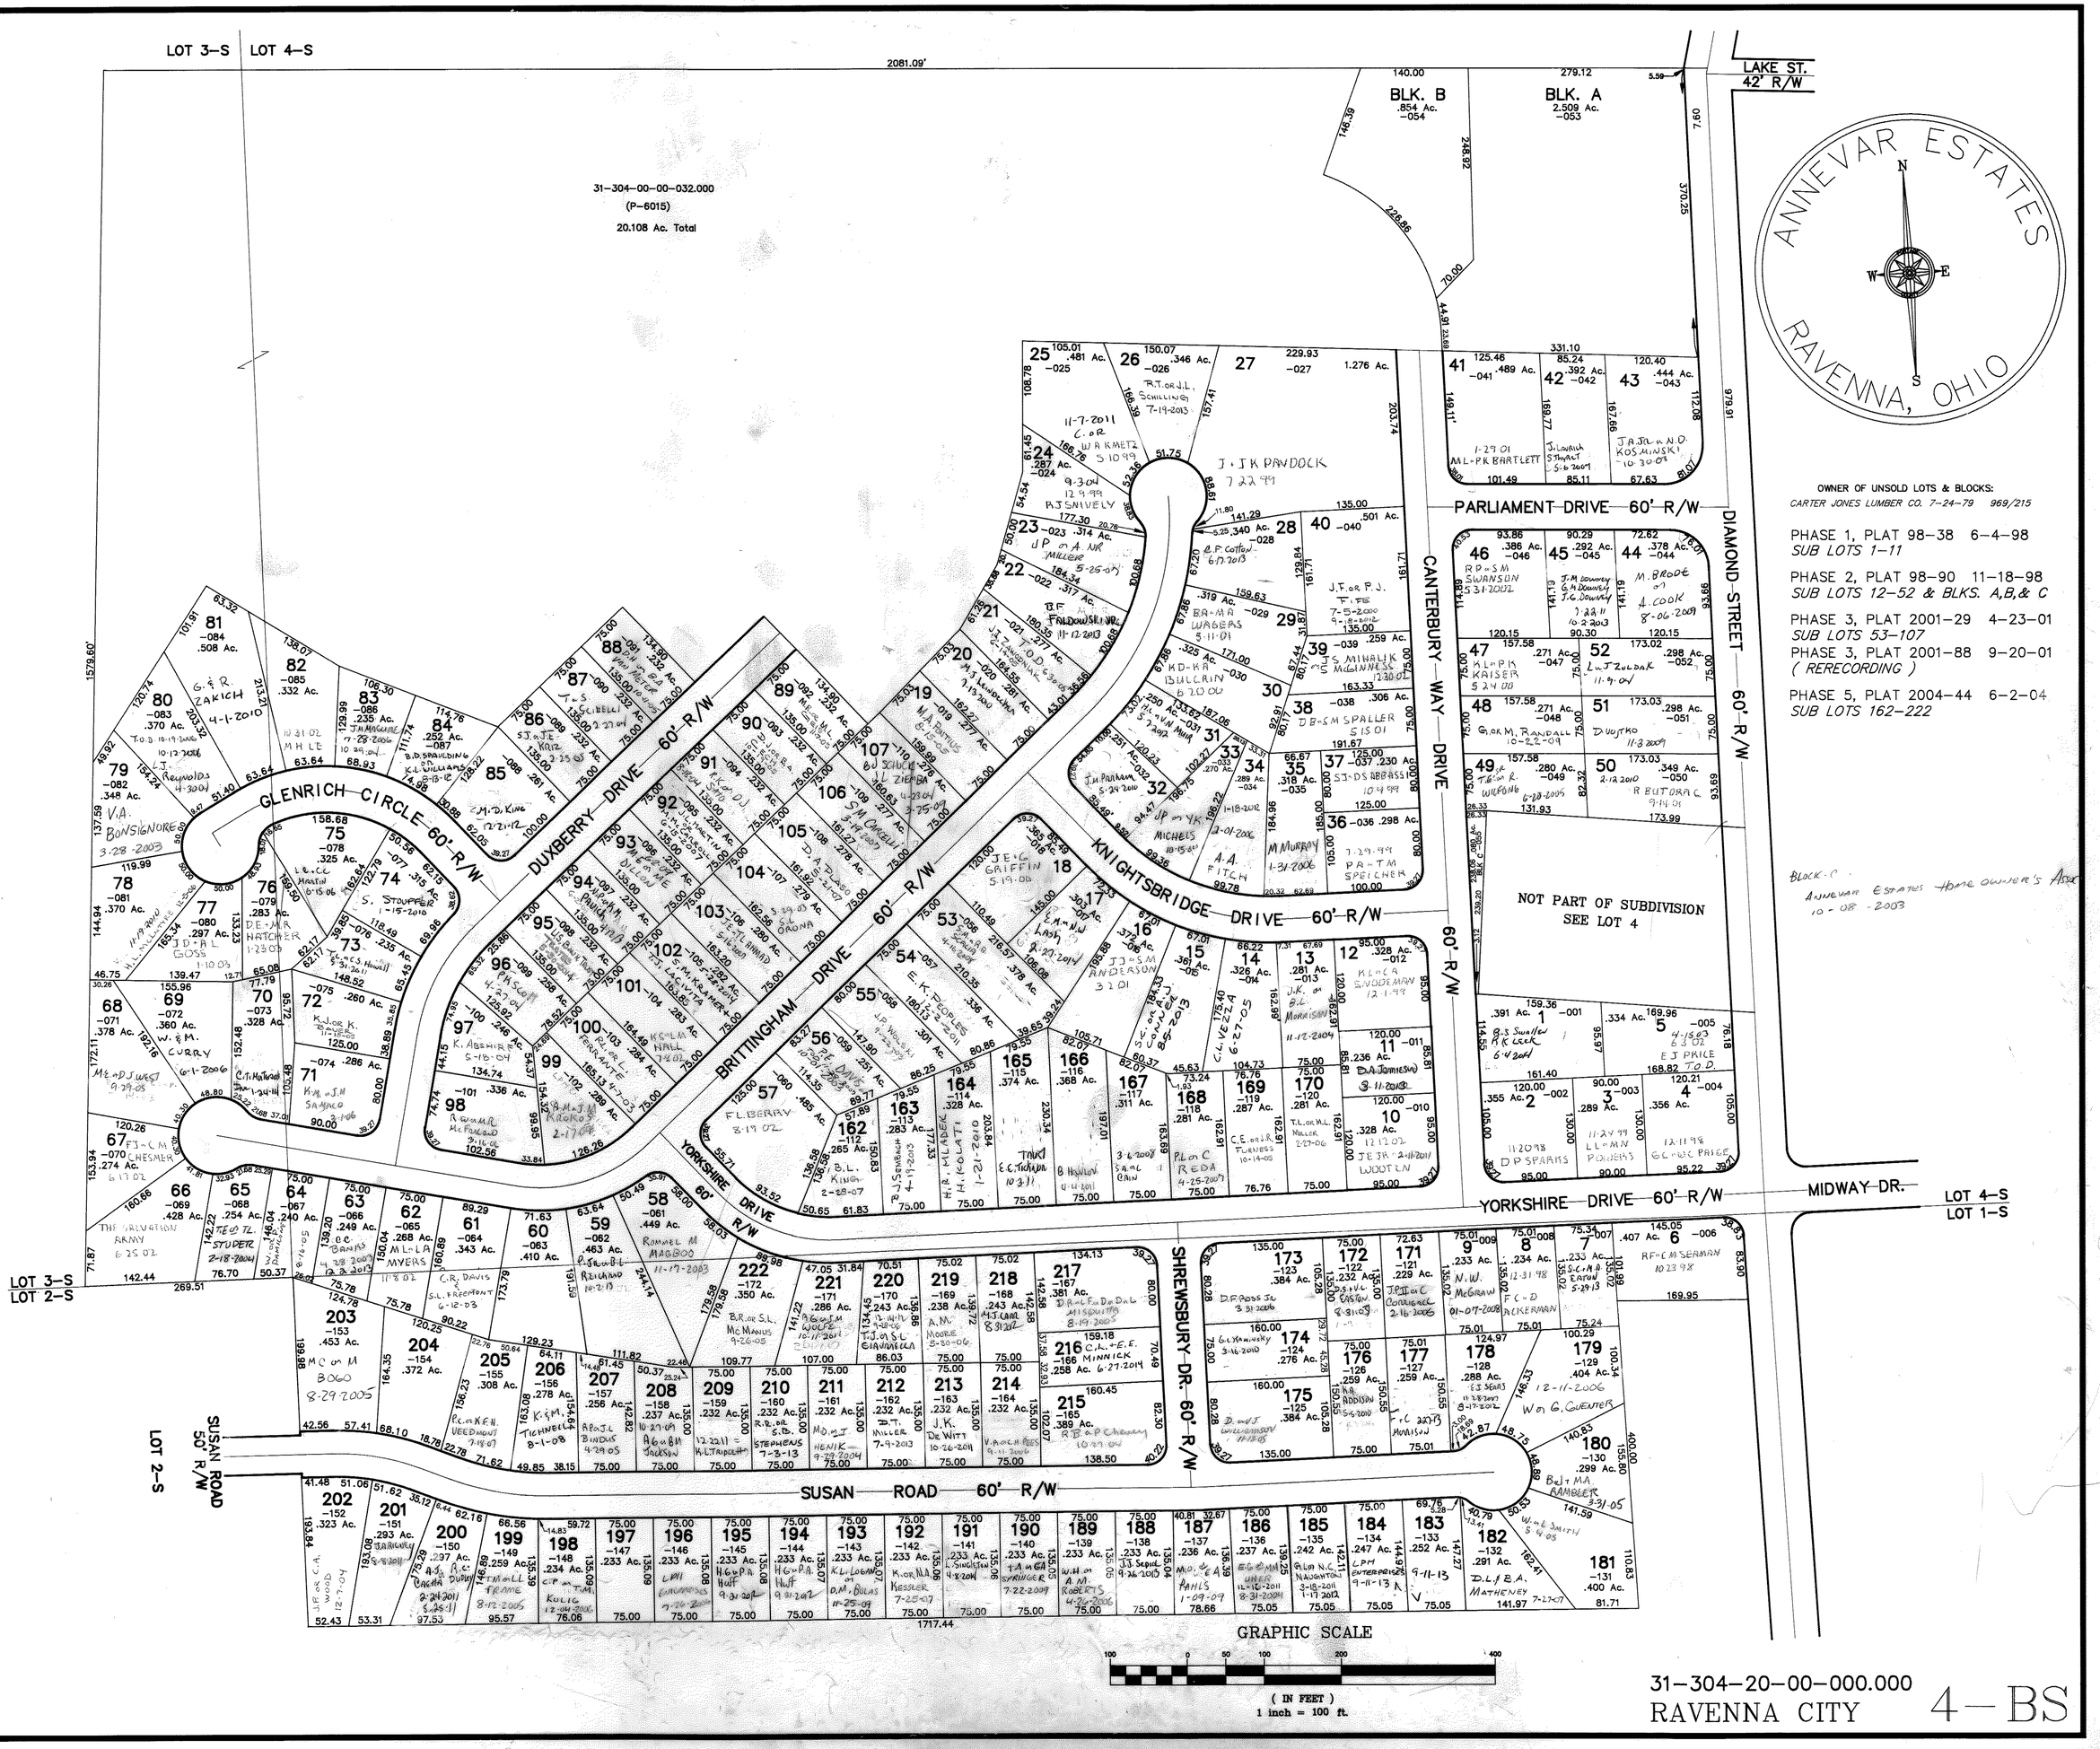
ANNEVAR ESTATES
RAVENNA, OHIO
N
S
E
W
LOT 3-S
LOT 4-S
2081.09'
31-304-00-00-032.000
(P-6015)
20.108 Ac. Total
LAKE ST.
42' R/W
BLK. B
.854 Ac.
-054
BLK. A
2.509 Ac.
-053
PARLIAMENT DRIVE 60' R/W
DIAMOND STREET 60' R/W
CANTERBURY WAY DRIVE
GLENRICH CIRCLE 60' R/W
DUXBERRY DRIVE 60' R/W
KNIGHTSBRIDGE DRIVE 60' R/W
BRITTINGHAM DRIVE 60' R/W
YORKSHIRE DRIVE 60' R/W
YORKSHIRE DRIVE 60' R/W
MIDWAY DR.
SHREWSBURY DR. 60' R/W
SUSAN ROAD 50' R/W
SUSAN ROAD 60' R/W
LOT 3-S
LOT 2-S
LOT 4-S
LOT 1-S
NOT PART OF SUBDIVISION
SEE LOT 4
OWNER OF UNSOLD LOTS & BLOCKS:
CARTER JONES LUMBER CO. 7-24-79 969/215
PHASE 1, PLAT 98-38 6-4-98
SUB LOTS 1-11
PHASE 2, PLAT 98-90 11-18-98
SUB LOTS 12-52 & BLKS. A,B,& C
PHASE 3, PLAT 2001-29 4-23-01
SUB LOTS 53-107
PHASE 3, PLAT 2001-88 9-20-01
(RERECORDING)
PHASE 5, PLAT 2004-44 6-2-04
SUB LOTS 162-222
GRAPHIC SCALE
(IN FEET)
1 inch = 100 ft.
31-304-20-00-000.000
RAVENNA CITY
4-BS
FILE NO. 3130420