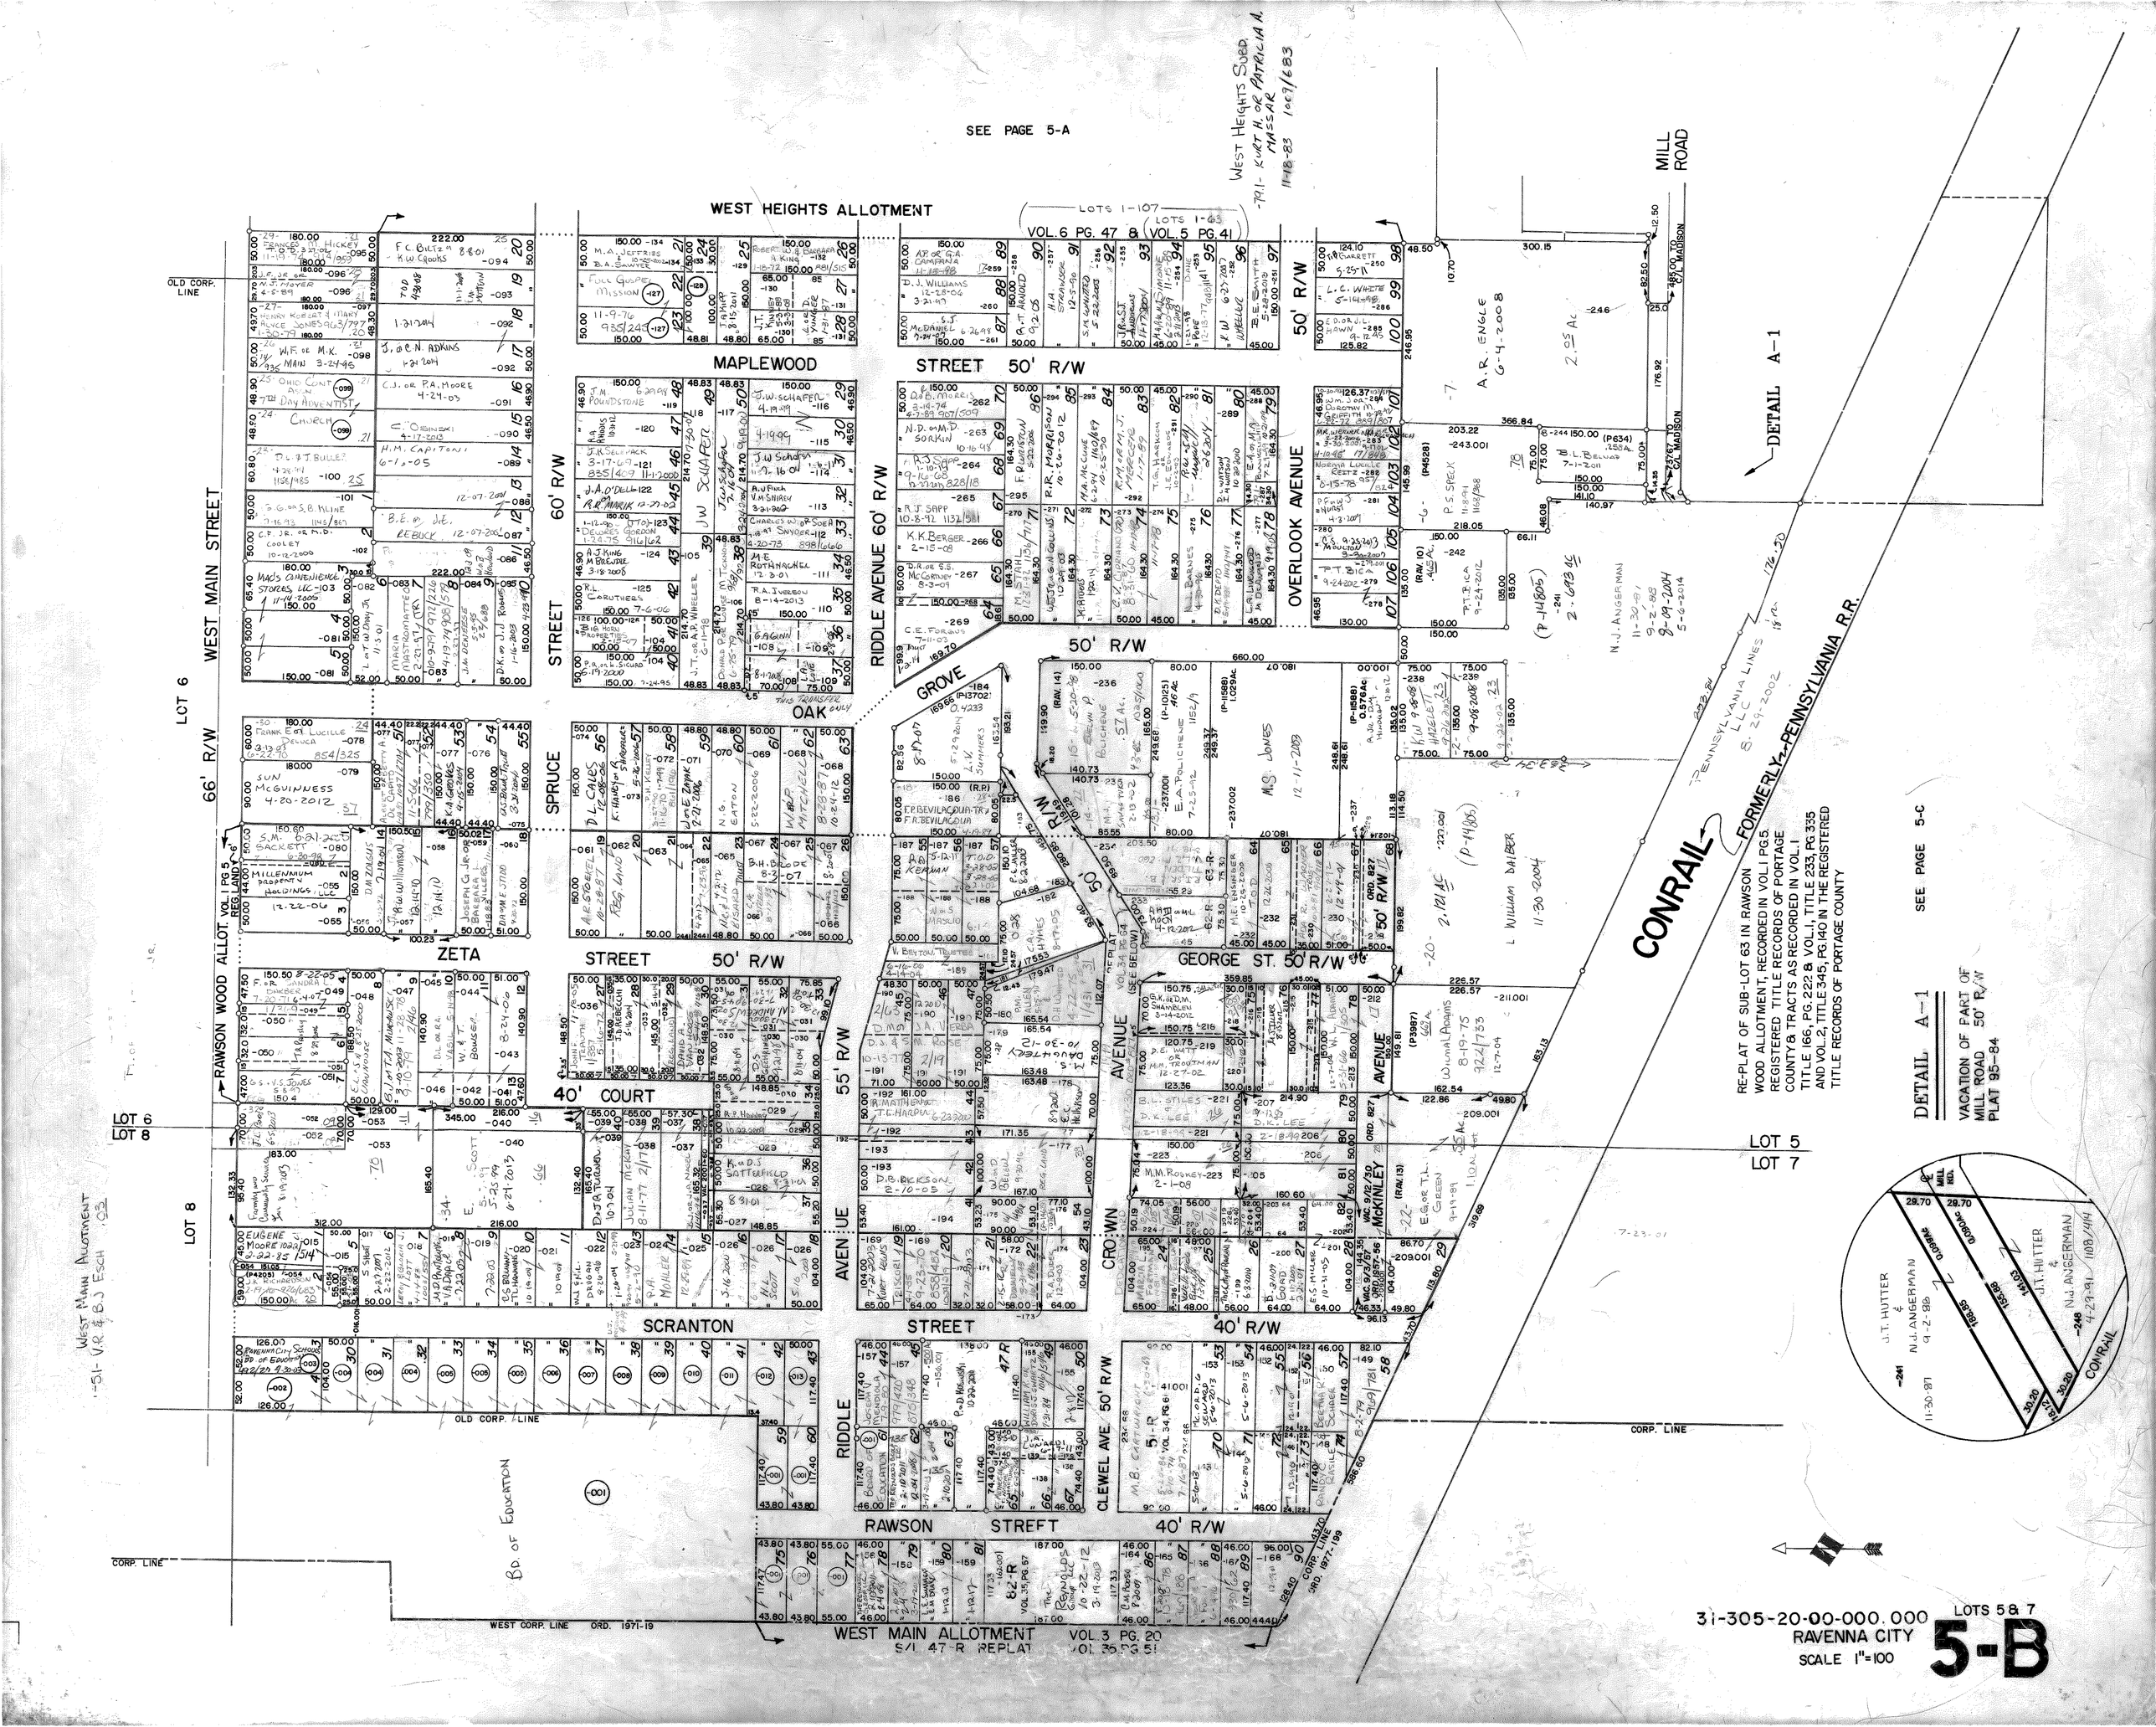

SEE PAGE 5-A
WEST HEIGHTS ALLOTMENT
MAPLEWOOD STREET 50' R/W
OVERLOOK AVENUE 50' R/W
RIDDLE AVENUE 60' R/W
SPRUCE STREET 60' R/W
WEST MAIN STREET
66' R/W
LOT 6
LOT 8
LOT 5
LOT 7
OLD CORP. LINE
ZETA STREET 50' R/W
GEORGE ST. 50' R/W
40' COURT
55' R/W
AVENUE
CROWN AVENUE
SCRANTON STREET 40' R/W
RIDDLE
RAWSON STREET 40' R/W
CLEWEL AVE. 50' R/W
WEST MAIN ALLOTMENT
S/L 47-R REPLAT
VOL. 3 PG. 20
VOL. 35 PG. 51
CORP. LINE
WEST CORP. LINE ORD. 1971-19
BD. OF EDUCATION
CONRAIL
FORMERLY PENNSYLVANIA R.R.
MILL ROAD
DETAIL A-1
SEE PAGE 5-C
RE-PLAT OF SUB-LOT 63 IN RAWSON WOOD ALLOTMENT, RECORDED IN VOL. I PG. 5. REGISTERED TITLE RECORDS OF PORTAGE COUNTY & TRACTS AS RECORDED IN VOL. I TITLE 166, PG. 222 & VOL. I, TITLE 233, PG. 335 AND VOL. 2, TITLE 345, PG. 140 IN THE REGISTERED TITLE RECORDS OF PORTAGE COUNTY
DETAIL A-1
VACATION OF PART OF MILL ROAD 50' R/W PLAT 95-84
J.T. HUTTER & N.J. ANGERMAN
CONRAIL
31-305-20-00-000.000
RAVENNA CITY
SCALE 1"=100
LOTS 5 & 7
5-B