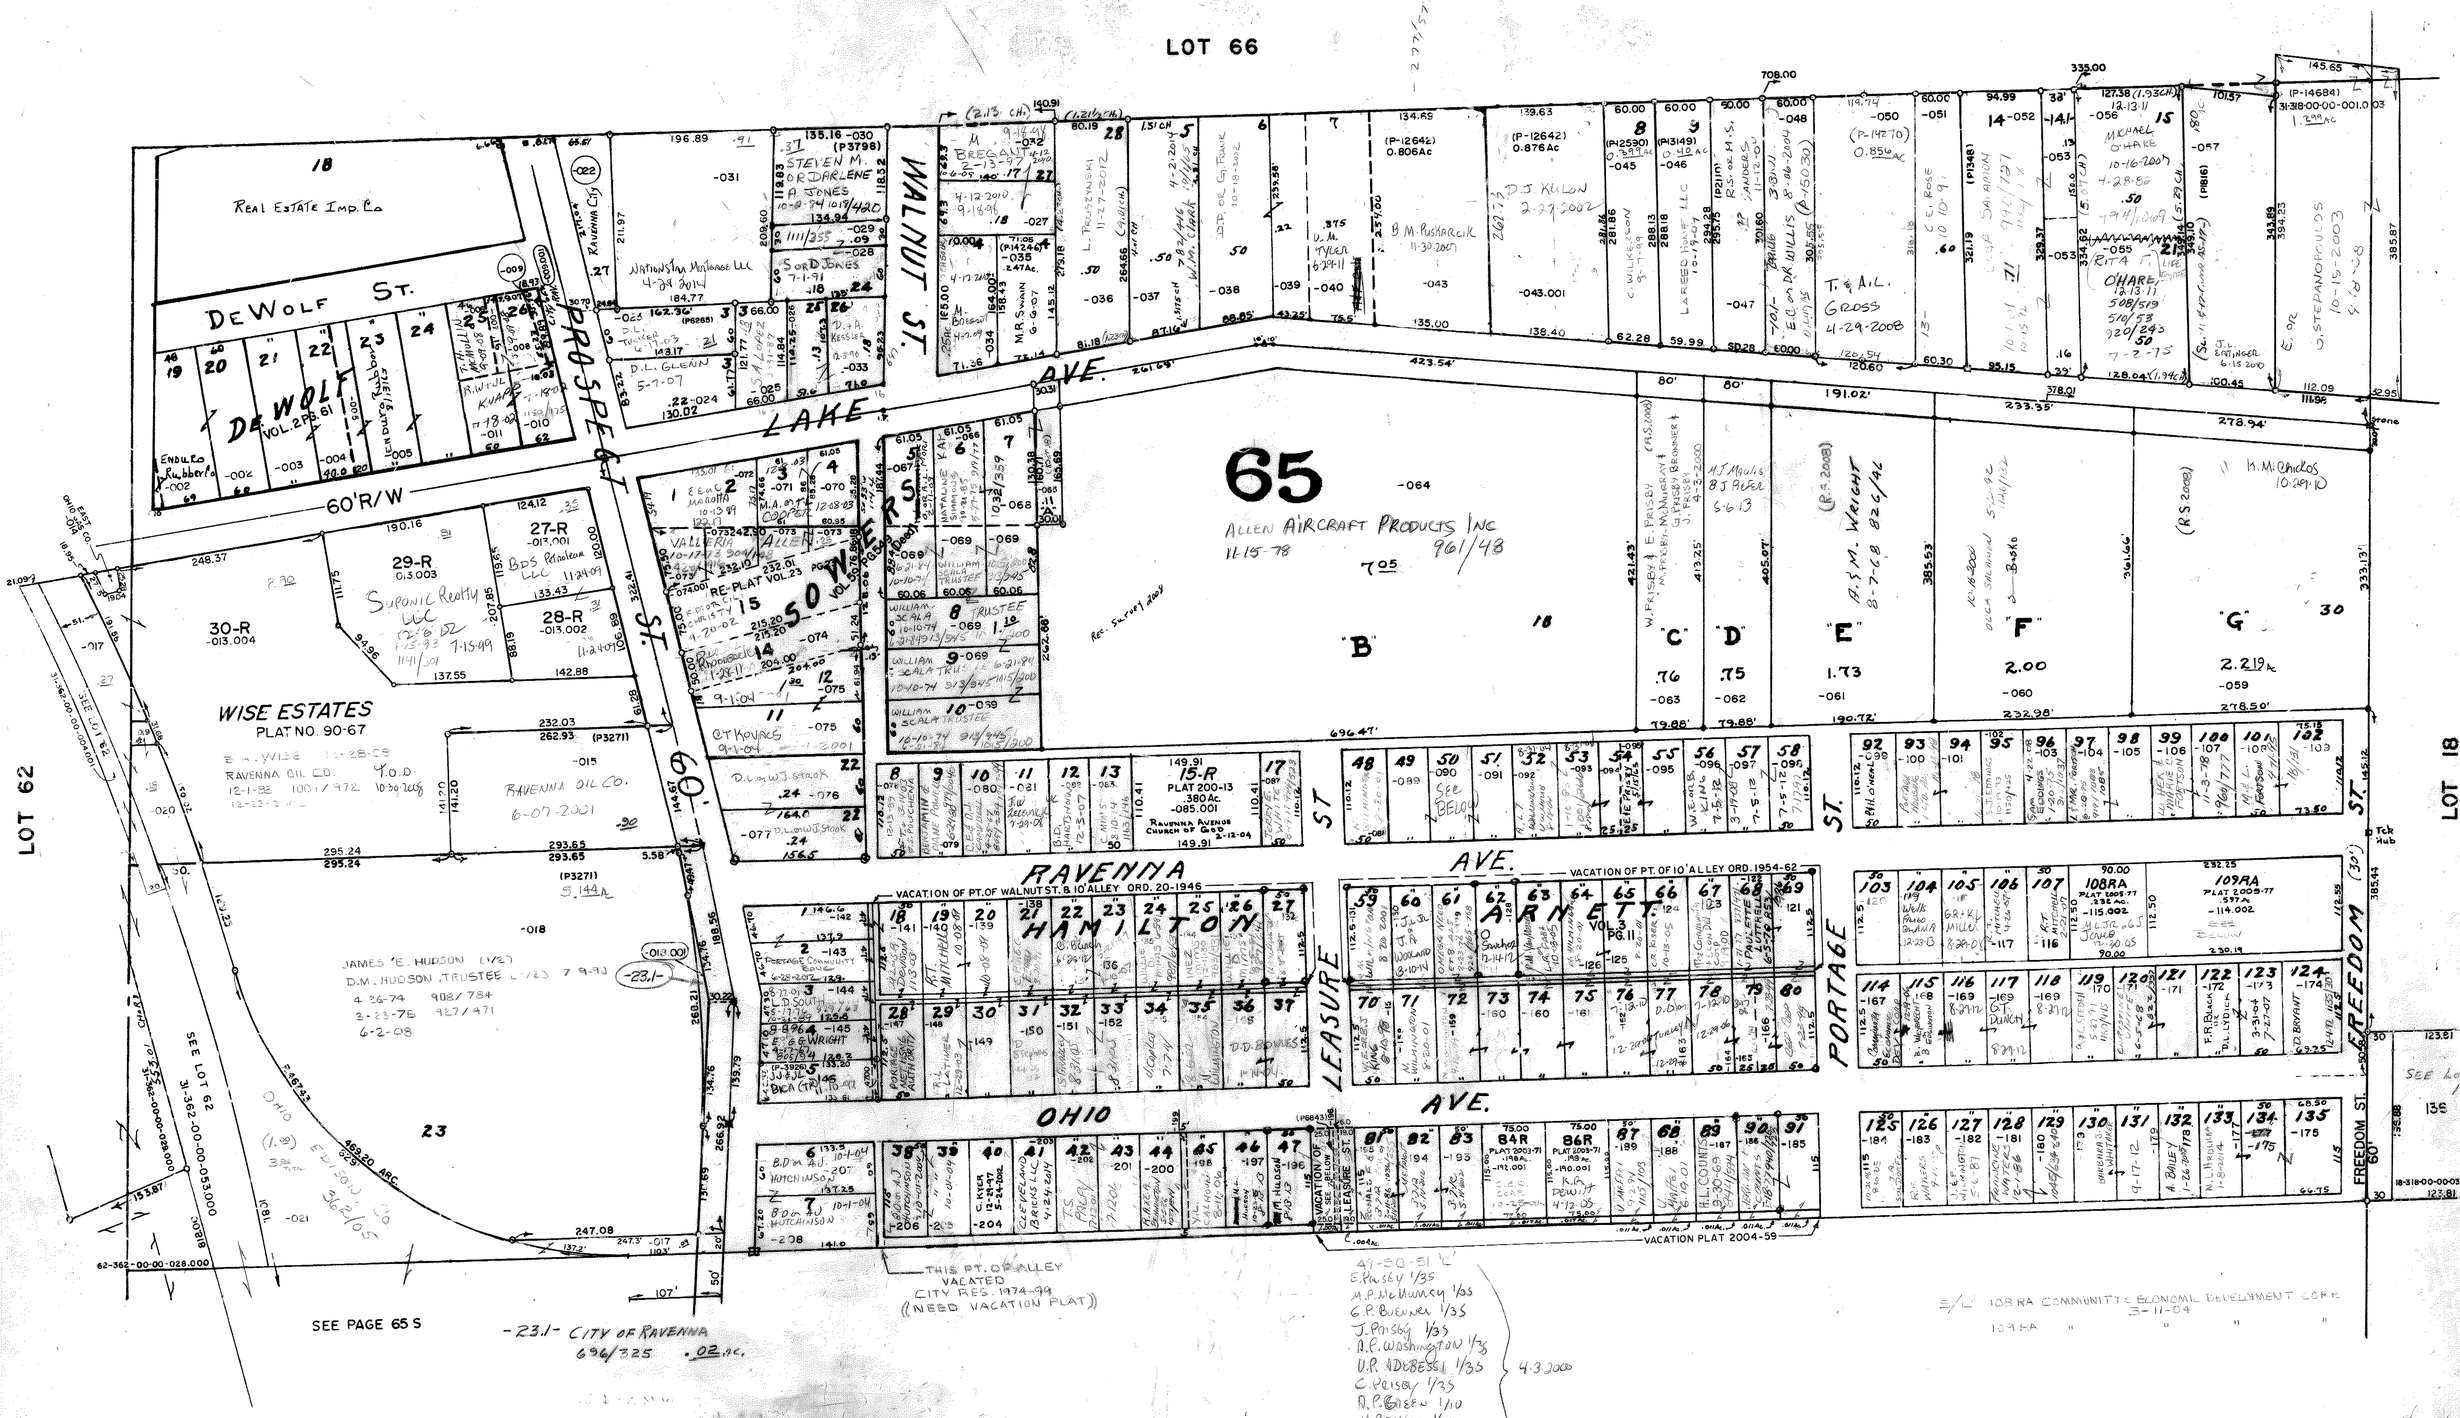
LOT 66
LOT 62
LOT 18
DeWolf St.
Walnut St.
Prospect St.
Lake Ave.
Ravenna St.
Hamilton
Arnett
Leasure
Portage
Ohio Ave.
Freedom St.
60'R/W
65
Allen Aircraft Products Inc
961/48
WISE ESTATES
PLAT NO. 90-67
Ravenna Oil Co.
6-07-2001
James E. Hudson
D.M. Hudson, Trustee
Suponic Realty LLC
Real Estate Imp. Co.
Nationstar Mortgage LLC
Steven M. Ord & Darlene A. Jones
D.L. Glenn
Valleria Allen
Re-Plat Vol. 23
Sowers
William Scala Trustee
Ravenna Avenue Church of God
Vacation of Pt. of Walnut St. & 10' Alley Ord. 20-1946
Vacation of Pt. of 10' Alley Ord. 1954-62
Vacation Plat 2004-59
This Pt. of Alley Vacated
City Res. 1974-99
(Need Vacation Plat)
See Below
See Page 65 S
-23.1- City of Ravenna
696/325 .02 ac.
Vacation of Leasure Street (South 115')
Vol. 29 Pg. 37
Res. No. 1981-94
Date: 3-8-82
31-365-10-00-000.000
Ravenna City
Scale 1" = 100'
65-A S.D.