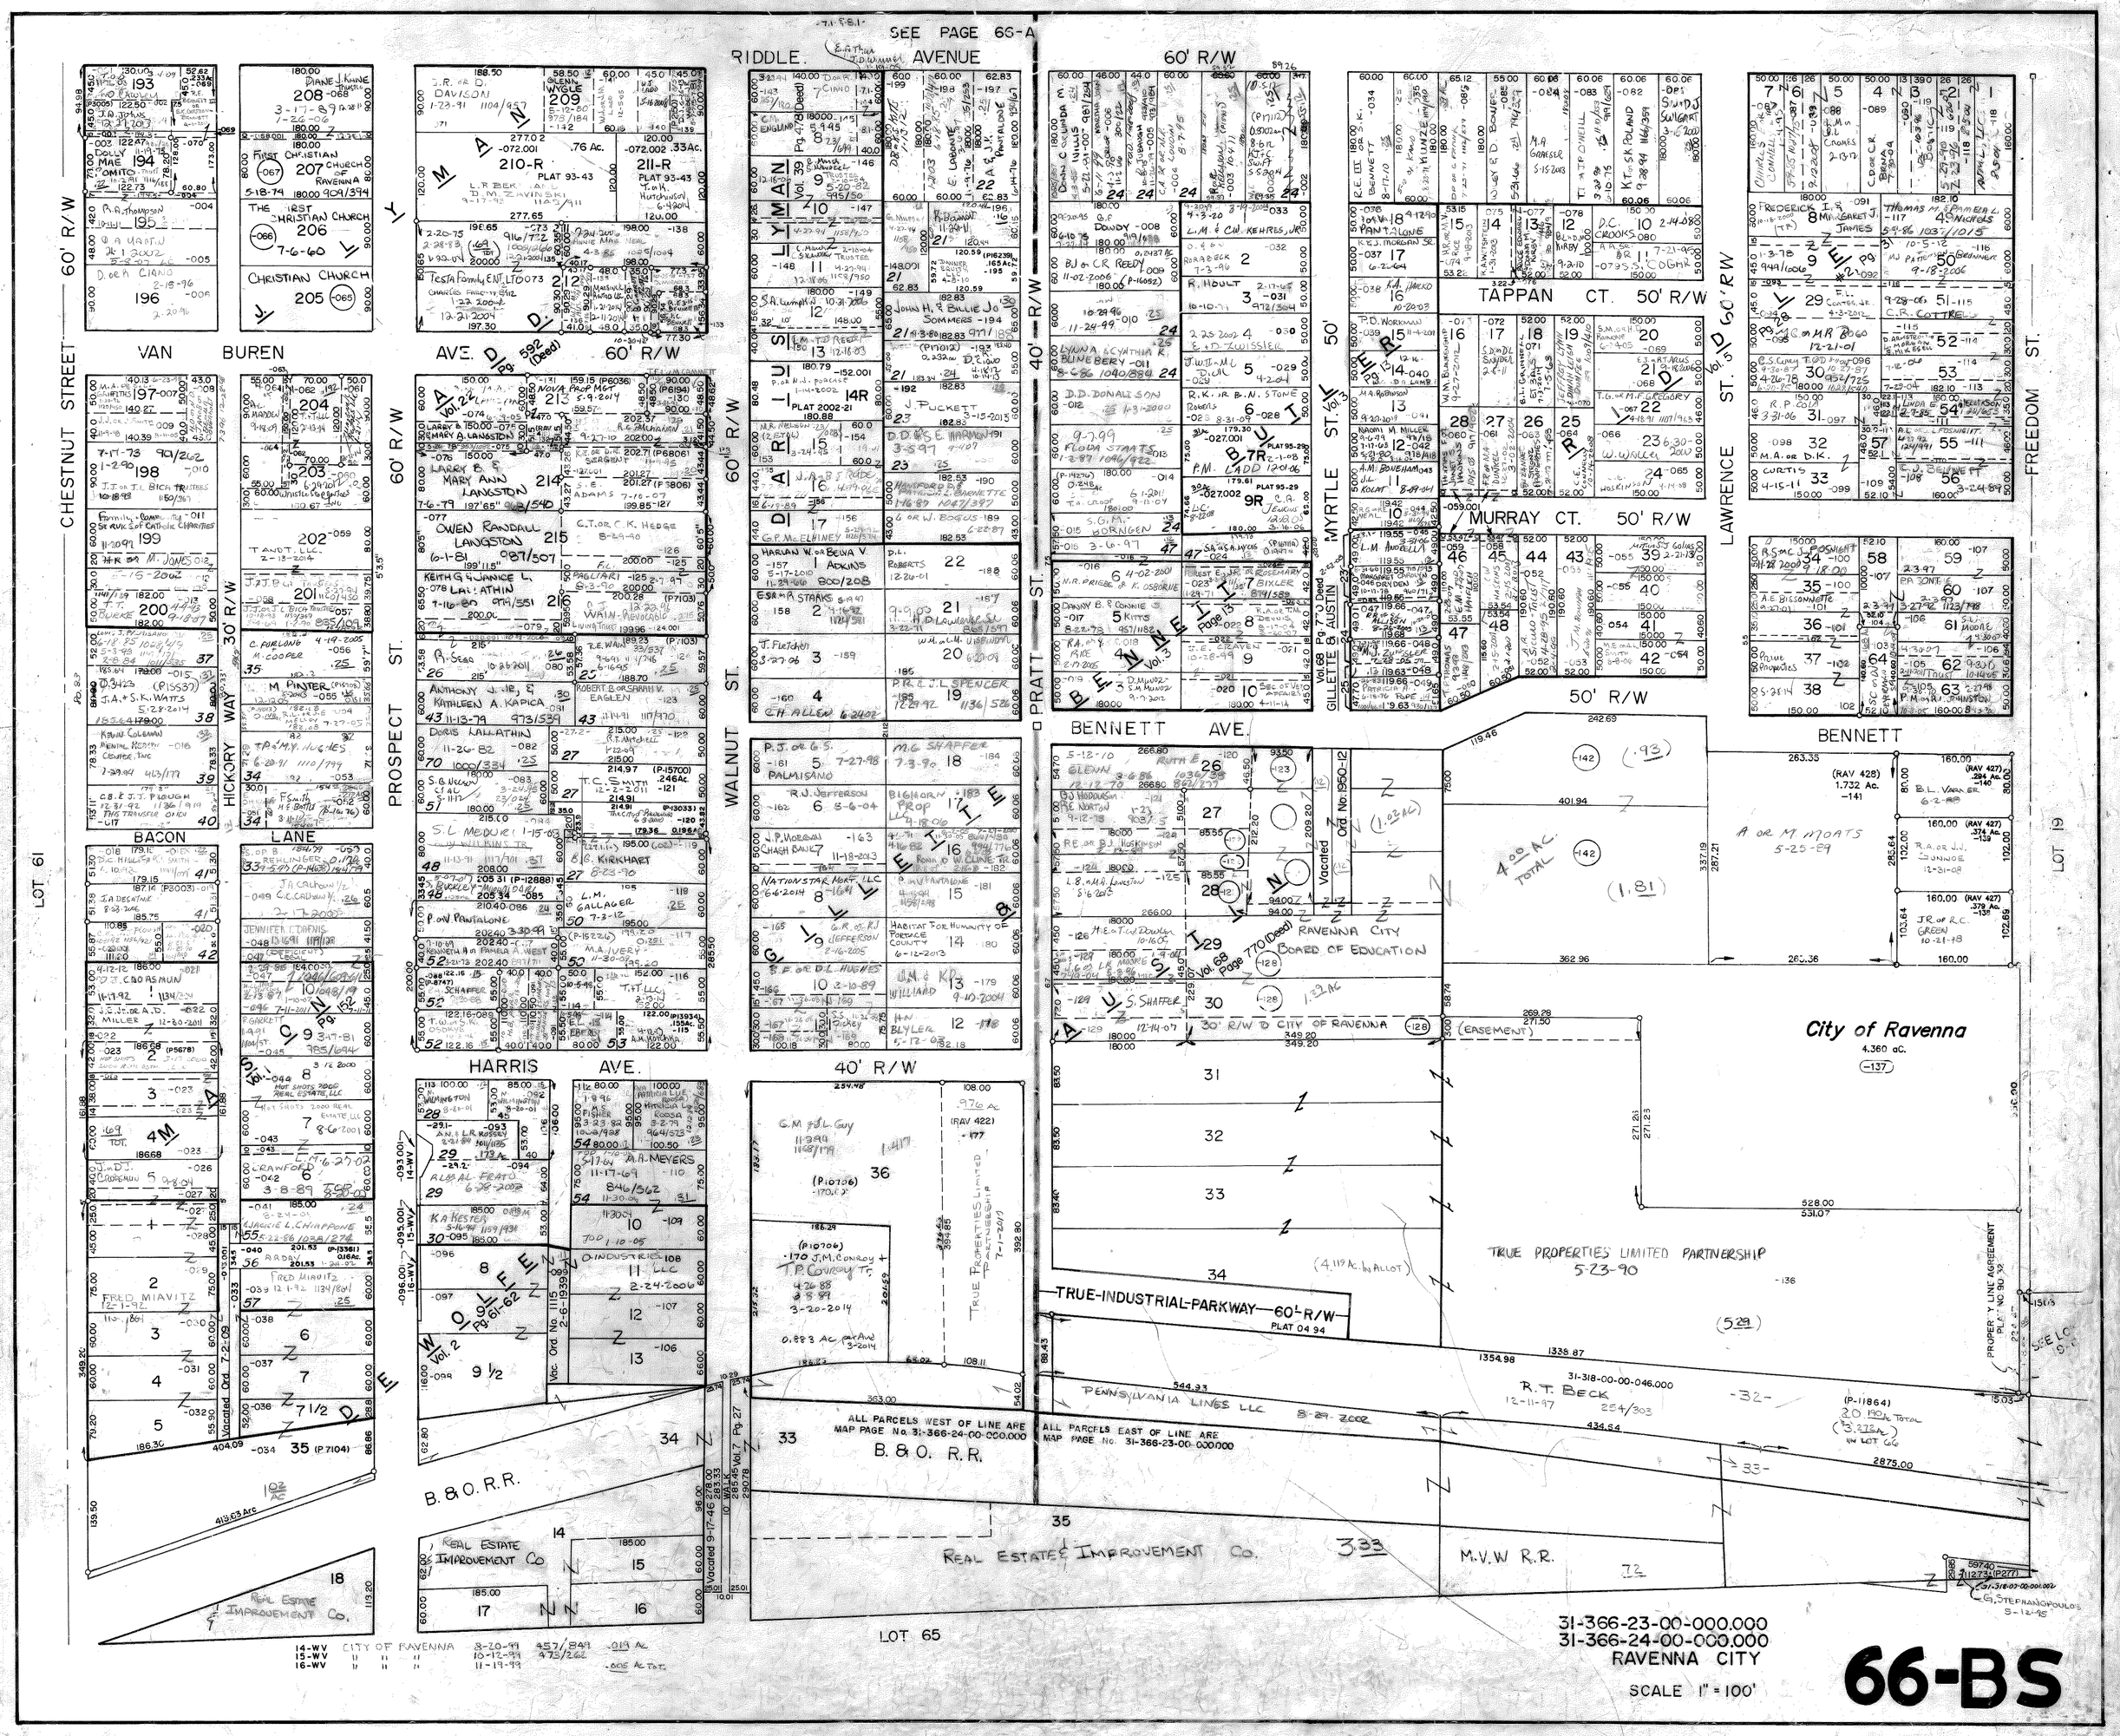
SEE PAGE 66-A
RIDDLE AVENUE
60' R/W
VAN BUREN
CHESTNUT STREET
60' R/W
PROSPECT ST.
HICKORY WAY
30' R/W
BACON
LANE
HARRIS AVE.
40' R/W
WALNUT ST.
PRATT ST.
MYRTLE ST.
LAWRENCE ST.
FREEDOM ST.
BENNETT AVE.
TAPPAN CT. 50' R/W
MURRAY CT. 50' R/W
BENNETT
City of Ravenna
4.360 ac.
TRUE PROPERTIES LIMITED PARTNERSHIP
5-23-90
TRUE-INDUSTRIAL-PARKWAY—60' R/W
PLAT 04 94
PENNSYLVANIA LINES LLC
R.T. BECK
M.V.W. R.R.
REAL ESTATE & IMPROVEMENT Co.
B. & O. R.R.
ALL PARCELS WEST OF LINE ARE MAP PAGE No. 31-366-24-00-000.000
ALL PARCELS EAST OF LINE ARE MAP PAGE No. 31-366-23-00-000.000
RAVENNA CITY BOARD OF EDUCATION
LOT 61
LOT 65
LOT 19
31-366-23-00-000.000
31-366-24-00-000.000
RAVENNA CITY
SCALE 1" = 100'
66-BS