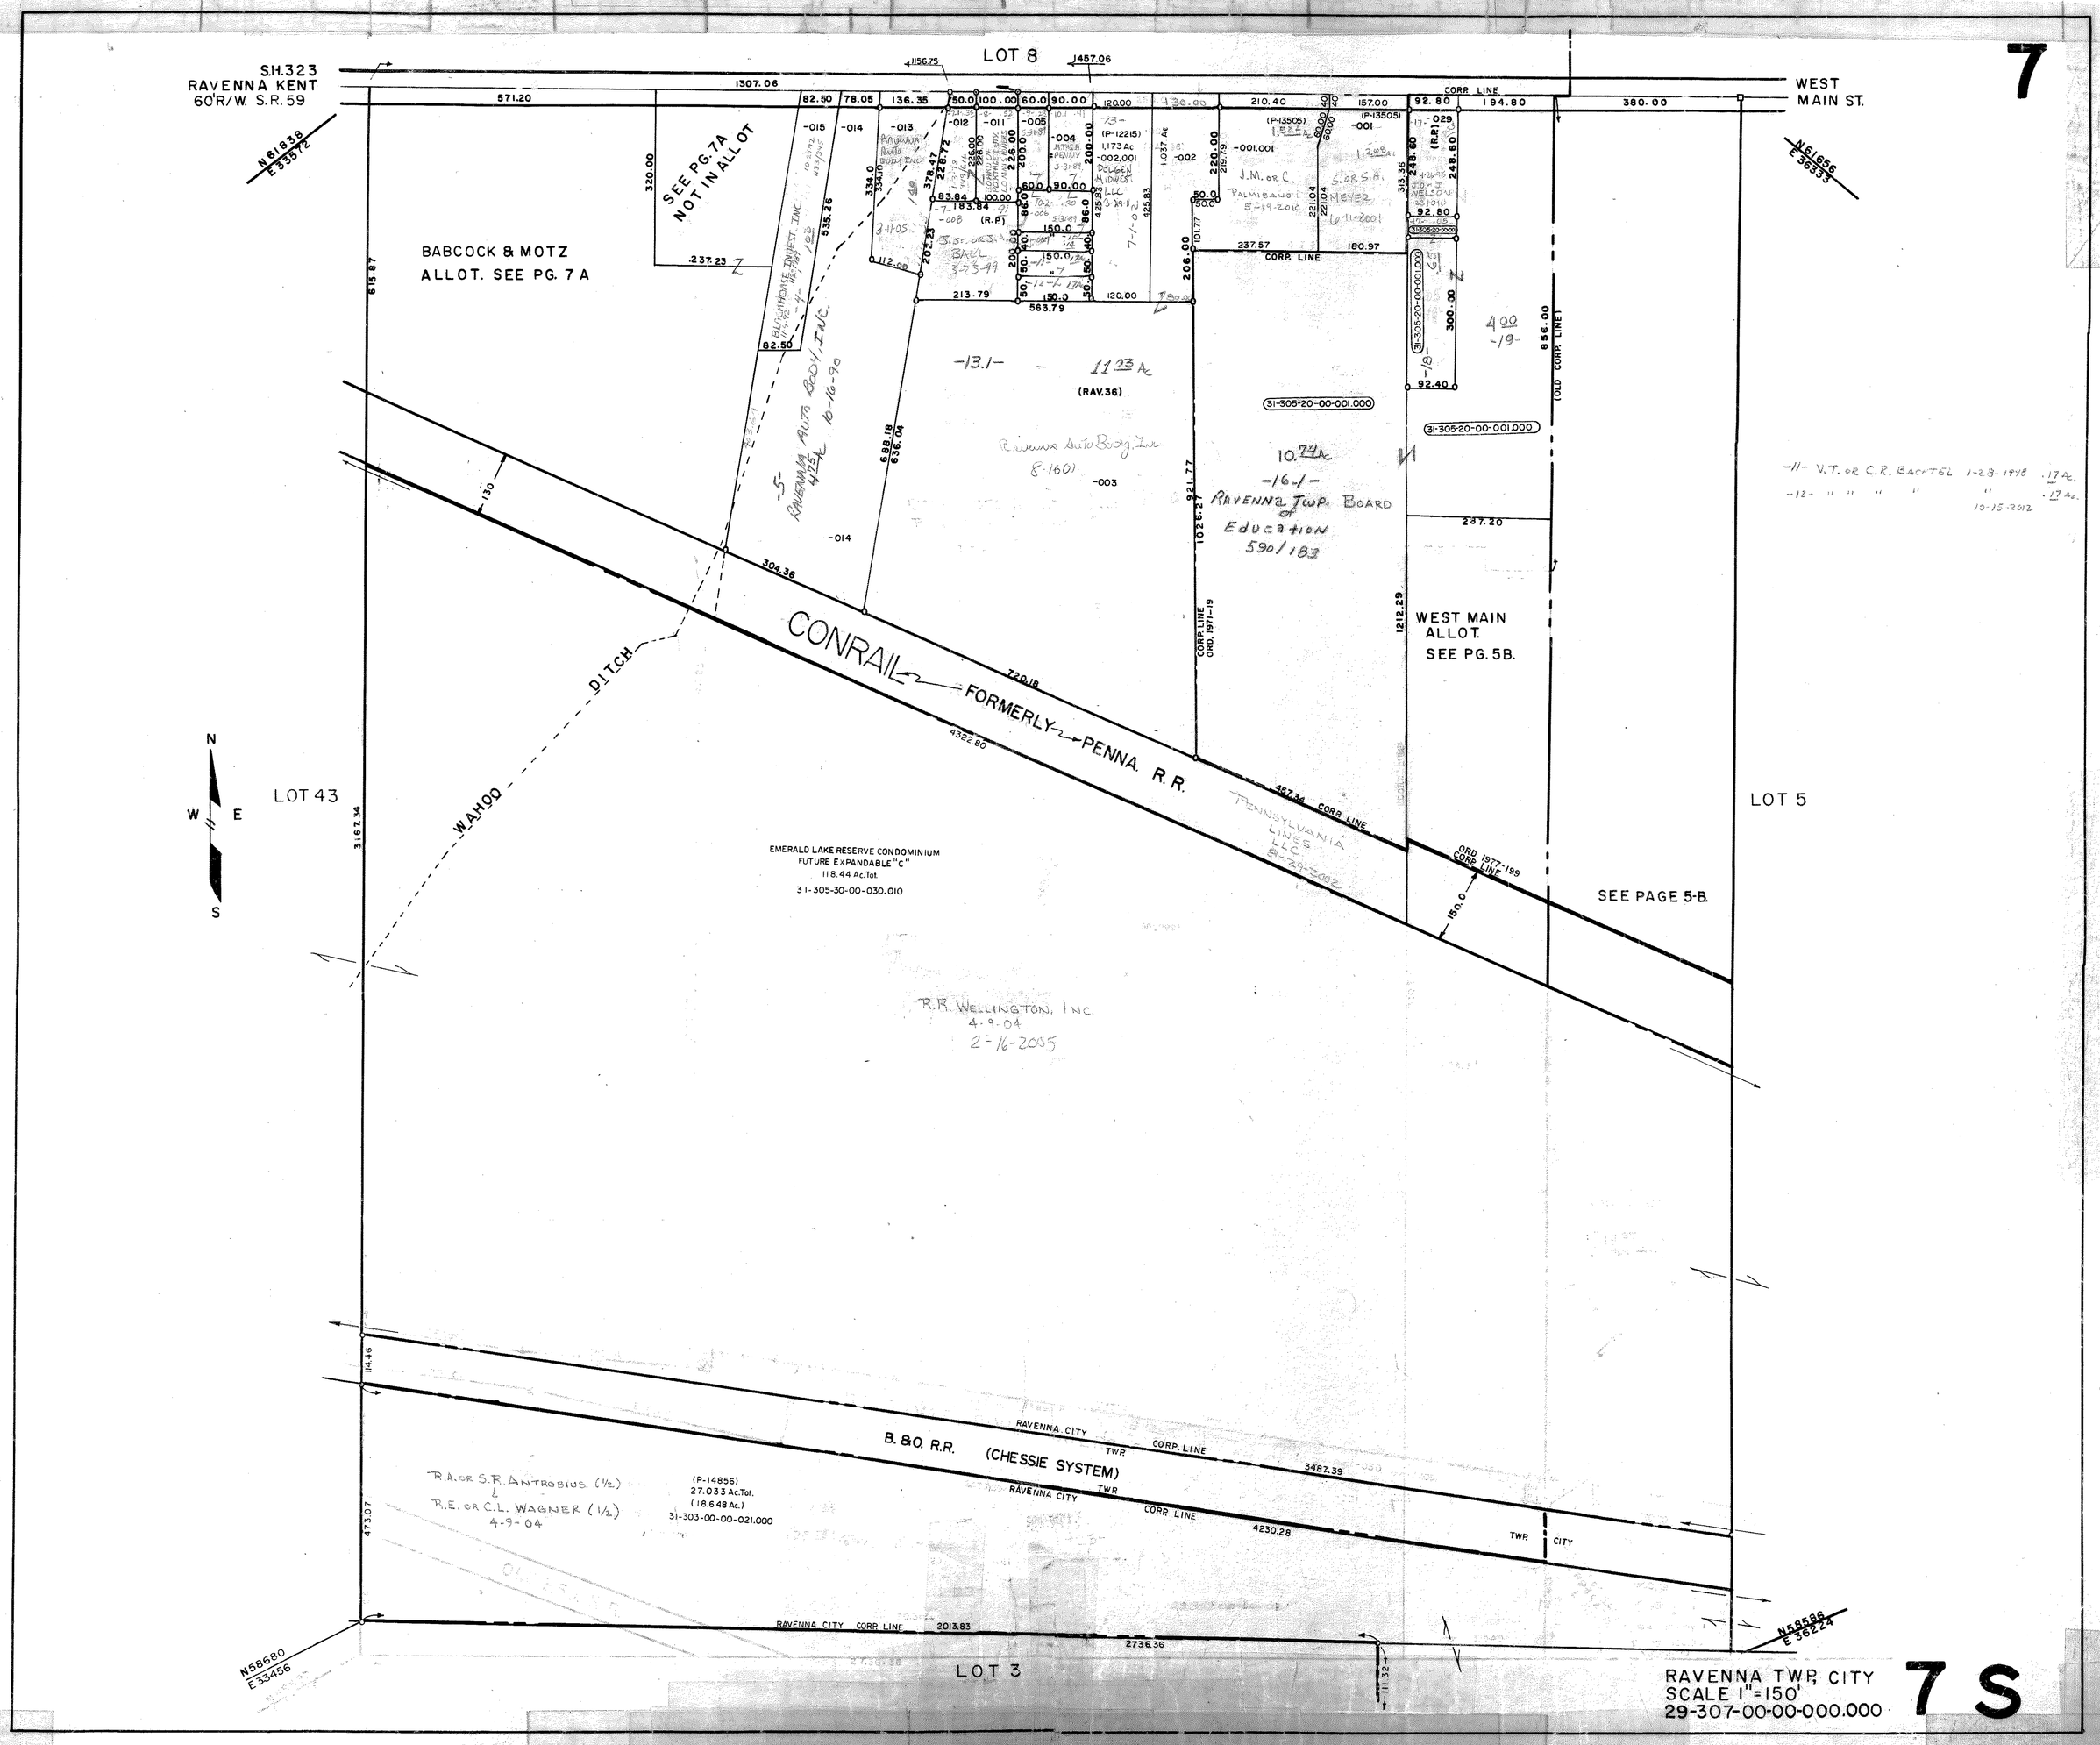
7
LOT 8
S.H.323
RAVENNA KENT
60'R/W. S.R.59
WEST
MAIN ST.
SEE PG. 7A
NOT IN ALLOT
BABCOCK & MOTZ
ALLOT. SEE PG. 7 A
CORP. LINE
-13.1-
11.03 Ac
(RAV.36)
Ravenna Auto Body, Inc.
8-1601
-5-
RAVENNA AUTO BODY, INC.
10-16-90
-16.1-
RAVENNA TWP. BOARD
of
Education
590/183
10.74 Ac
31-305-20-00-001.000
-11- V.T. or C.R. BACHTEL 1-28-1998 .17 Ac.
-12- " " " " " .17 Ac.
10-15-2012
WEST MAIN
ALLOT.
SEE PG. 5B.
CONRAIL
FORMERLY PENNA. R.R.
WAHOO DITCH
LOT 43
LOT 5
SEE PAGE 5-B.
EMERALD LAKE RESERVE CONDOMINIUM
FUTURE EXPANDABLE "C"
118.44 Ac.Tot.
31-305-30-00-030.010
R.R. WELLINGTON, INC.
4-9-04
2-16-2005
B. & O. R.R. (CHESSIE SYSTEM)
RAVENNA CITY TWP. CORP. LINE
3487.39
4230.28
R.A. or S.R. ANTROBIUS (1/2)
&
R.E. or C.L. WAGNER (1/2)
4-9-04
(P-14856)
27.033 Ac.Tot.
(18.648 Ac.)
31-303-00-00-021.000
RAVENNA CITY CORP. LINE
2013.83
2736.36
LOT 3
N58680
E33456
N58586
E36224
N61838
E33572
N61656
E36333
RAVENNA TWP, CITY
SCALE 1"=150'
29-307-00-00-000.000
7S