BARONWOOD ALLOTMENT Nº 2

BARONWOOD Nº 1 PLAT BOOK 14 PAGE 43

BARONWOOD Nº 2 PLAT BOOK 14 PAGE 50
RE-RECORDED (ROADS) PLAT 93-15&16

OWNER OF UNSOLD LOTS
LOTS 179 TO 209 } D. & C.S. VERGHESE 3-15-88
LOTS 220 TO 244
VOL. 706 PG. 290

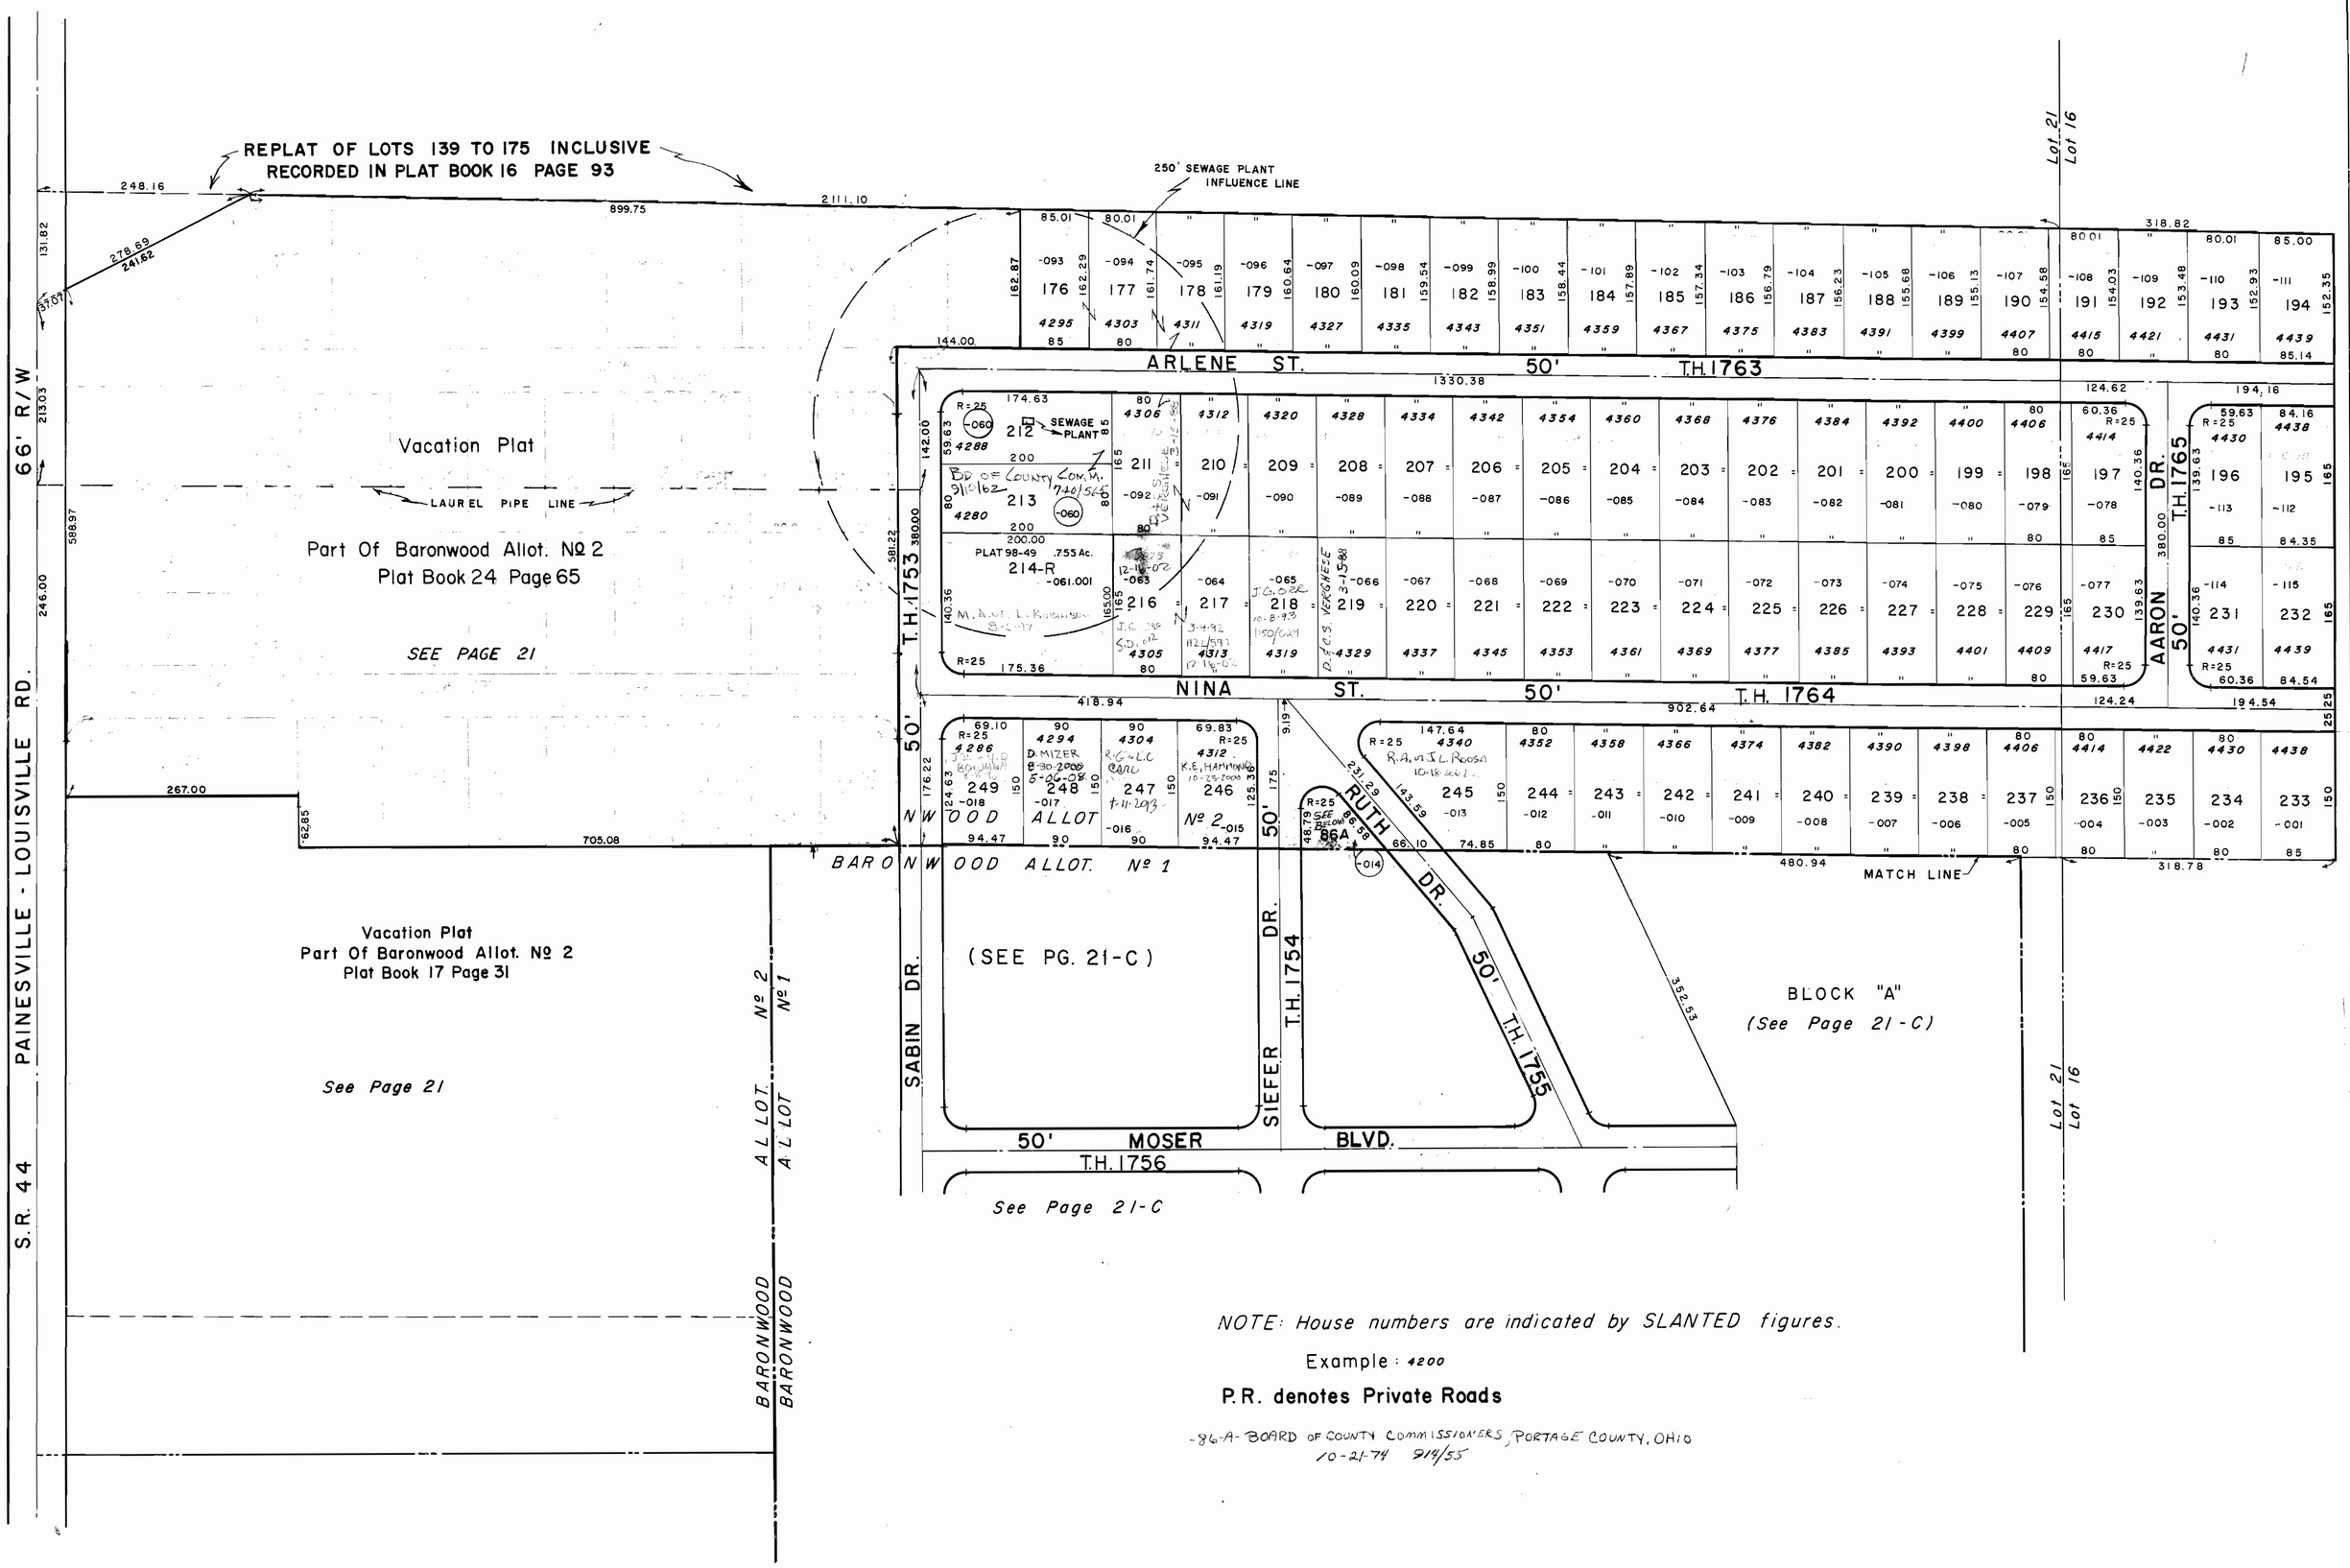

NOTE: House numbers are indicated by SLANTED figures.

Example: 4200

P.R. denotes Private Roads

-86-A- BOARD OF COUNTY COMMISSIONERS, PORTAGE COUNTY, OHIO
10-21-74 914/55

32-021-20-00-000.000

ROOTSTOWN TWP

SCALE: 1" = 100'

21-B