INTERSTATE COMMERCE CENTER, PLAT 95-39
BLOCKS 1,2,& 3 IN LOT 42

DEDICATION PLAT FOR JEFFERSON STREET
PLAT 95-39

- REPLAT OF BLOCK 1 TO LOT 1A, PLAT 96-95
- REPLAT OF THE RESUBDIVISON OF BLOCK 1, PLAT 98-88
- REPLAT OF THE RESUBDIVISON OF SUB LOT 2, PLAT 2005-115
- REPLAT OF SUB LOTS 2-2 & 3, PLAT 2007-37

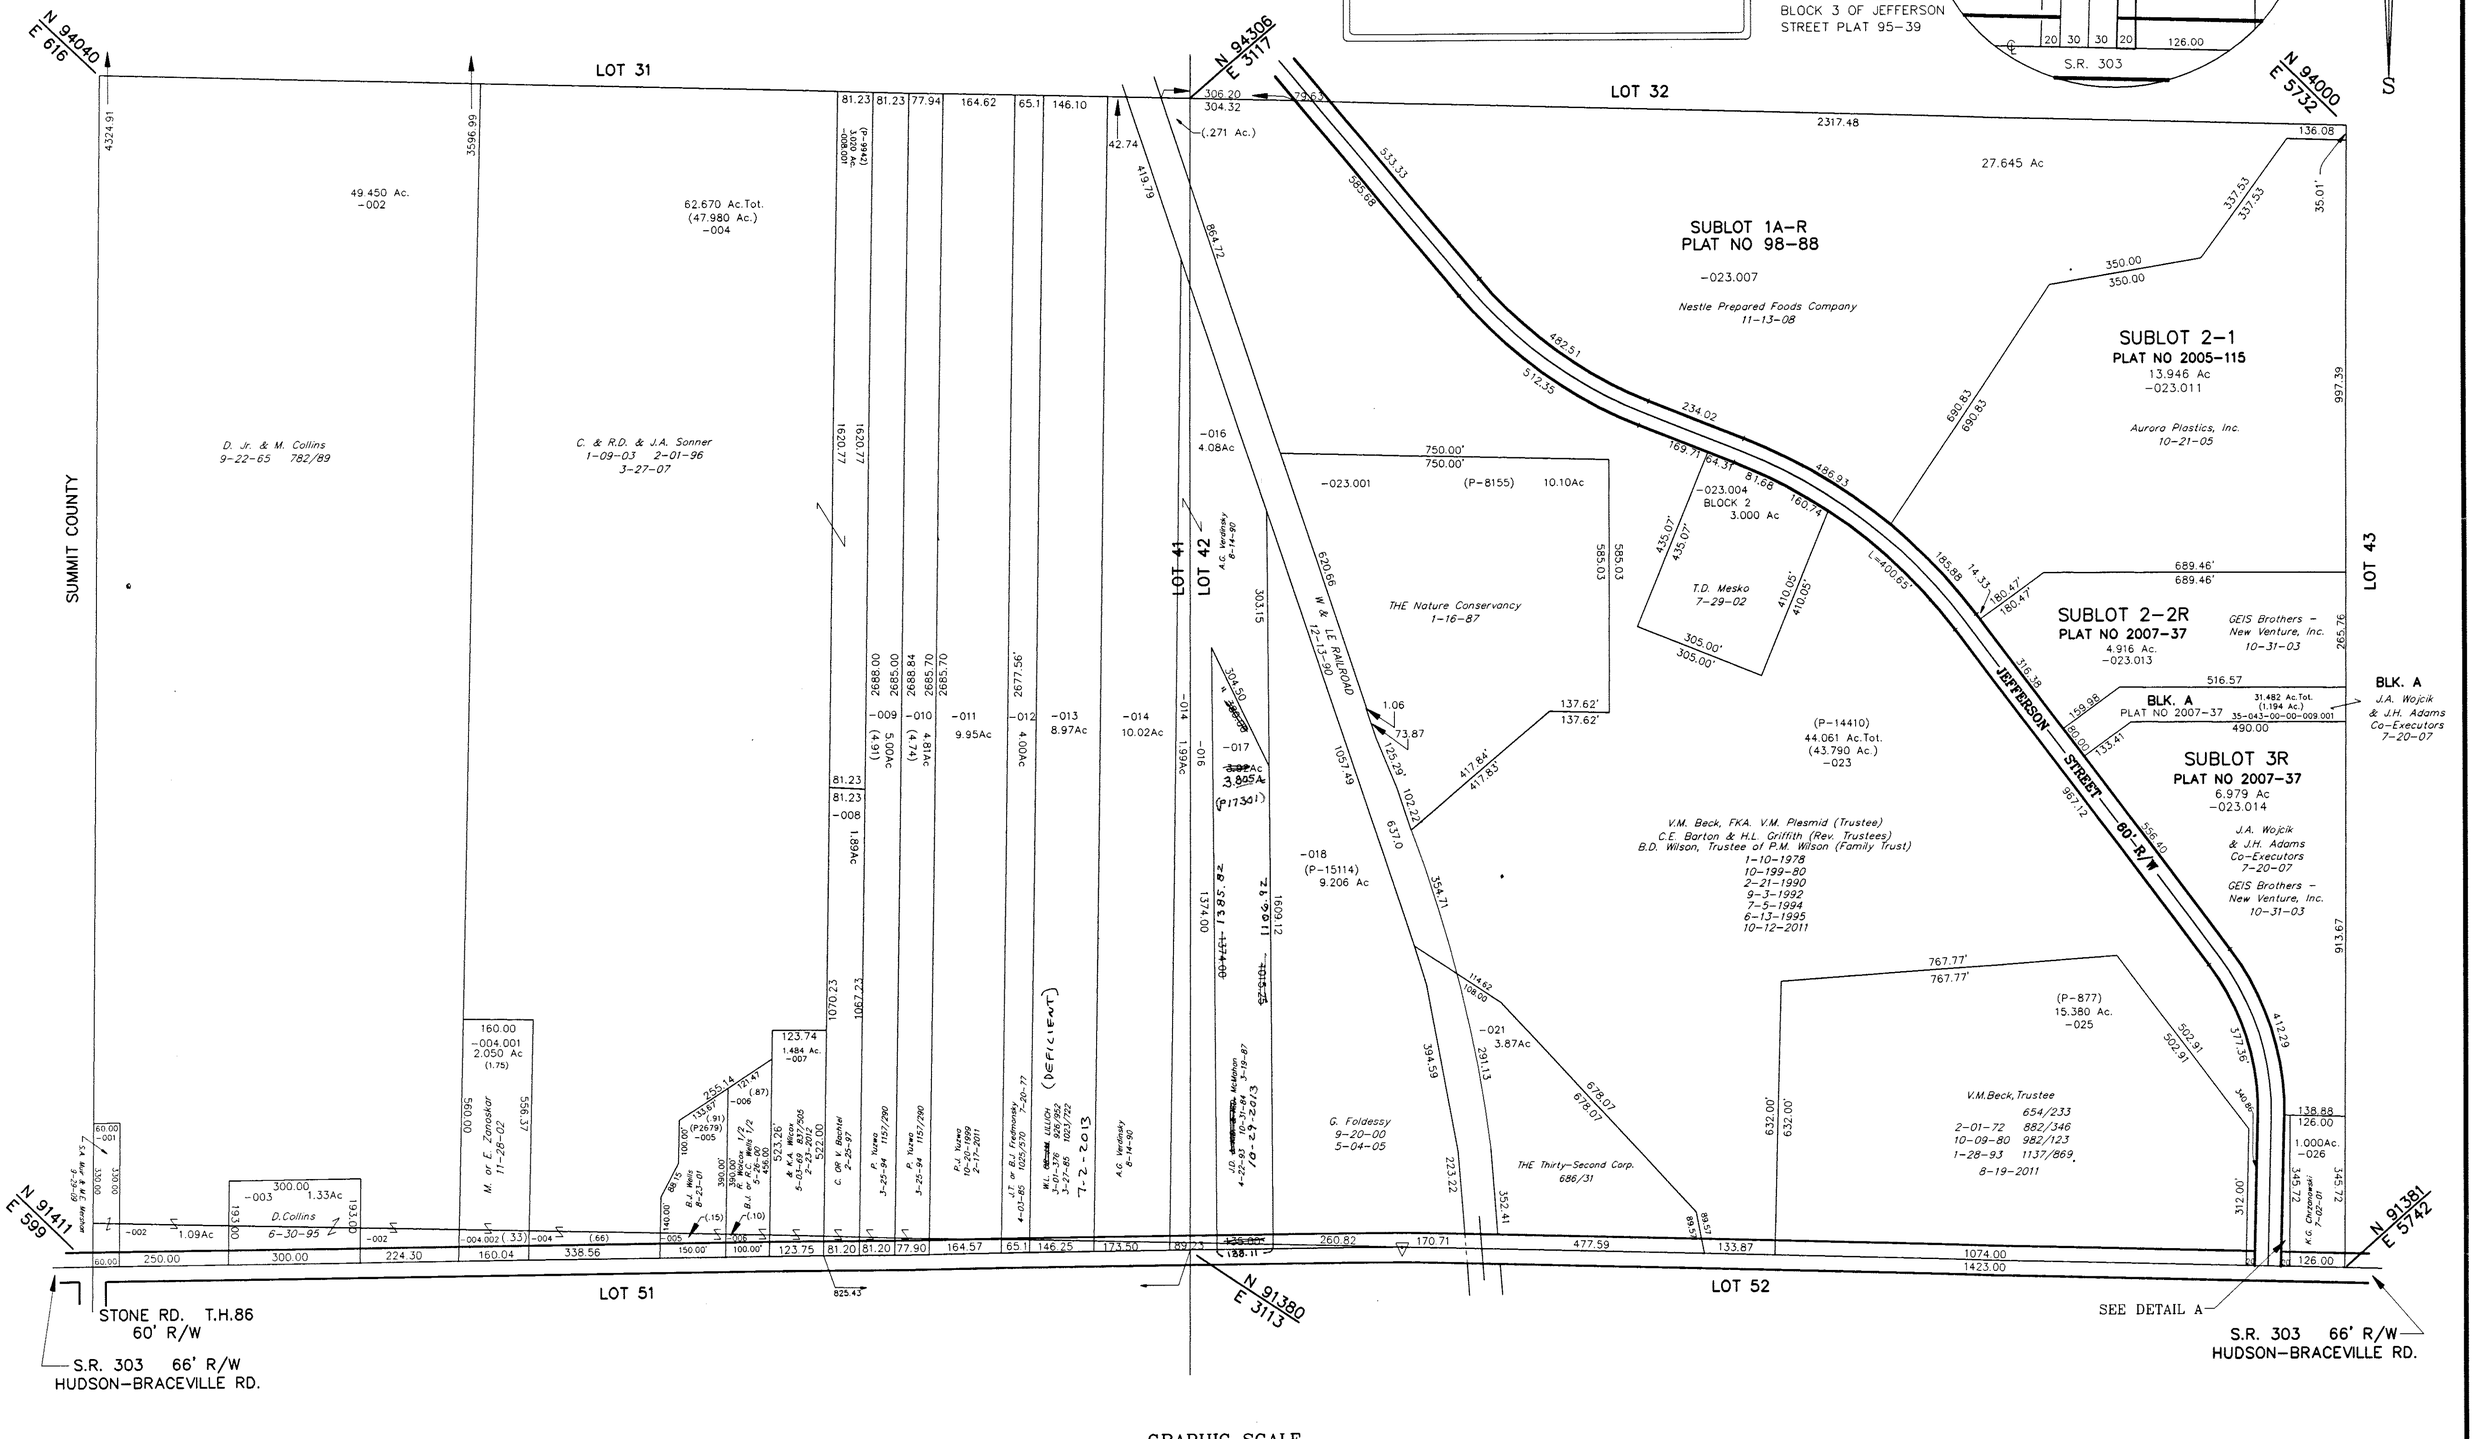

GRAPHIC SCALE

200 0 100 200 400 800

(IN FEET)
1 inch = 200 ft.

35-041-00-00-000.000
STREETSBORO CITY **41&42**

41&42

FILE NO. 3504100