STREETSBORO INDUSTRIAL PARK
CO. PLAT NO.2
SUBLOTS 2,3 & 4 & BLOCKS B & C PLAT 94-20
SUBLOTS 5,6 & BLOCK D PLAT 94-90

STREETSBORO INDUSTRIAL PARK
CO. PLAT NO.1
SUB. LOT 1 & BLOCK A PLAT 93-55

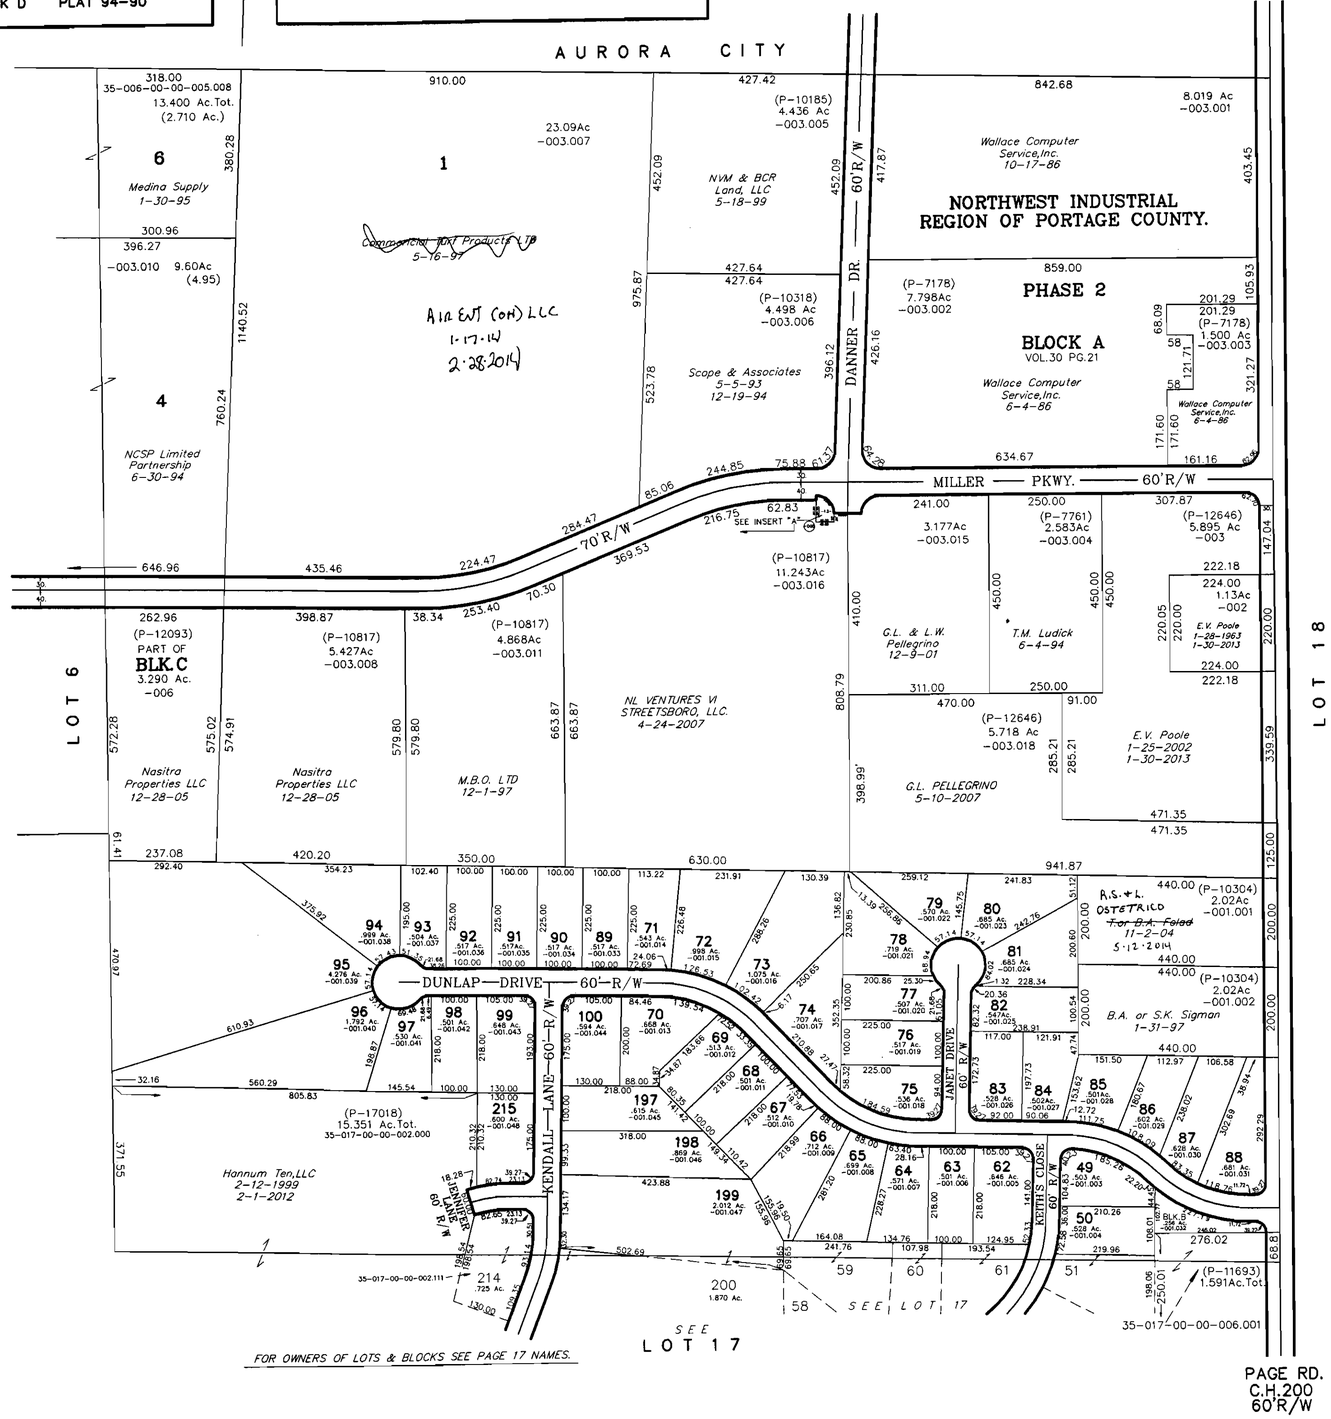

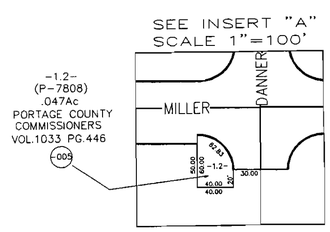

HANNUM CROSSING

FOR OWNERS OF LOTS & BLOCKS SEE PAGE 17 NAMES.

PHASE ONE, SUB LOTS 1-48,BLKS.(A.049 Ac.),& (B.240 Ac.) PLAT 97-48 6-27-97
PHASE TWO, SUB LOTS 49-88,BLKS.(A.2.346 Ac.),& (B.256 Ac.) PLAT 2000-59 9-19-2000
PHASE TWO, RE-RECORDED PLAT 2001-28 4-24-2001
PHASE THREE, SUB LOTS 89-100 PLAT 2001-100 10-31-2001
PHASE FOUR THROUGH EIGHT SEE LOT 17
PHASE NINE, SUB LOTS 197-215 PLAT 2006-27 3-17-2006

GRAPHIC SCALE
200 0 100 200 400 800
(IN FEET)
1 inch = 200 ft.

35-007-00-00-000.000
STREETSBORO CITY

FILE NO. 3500700