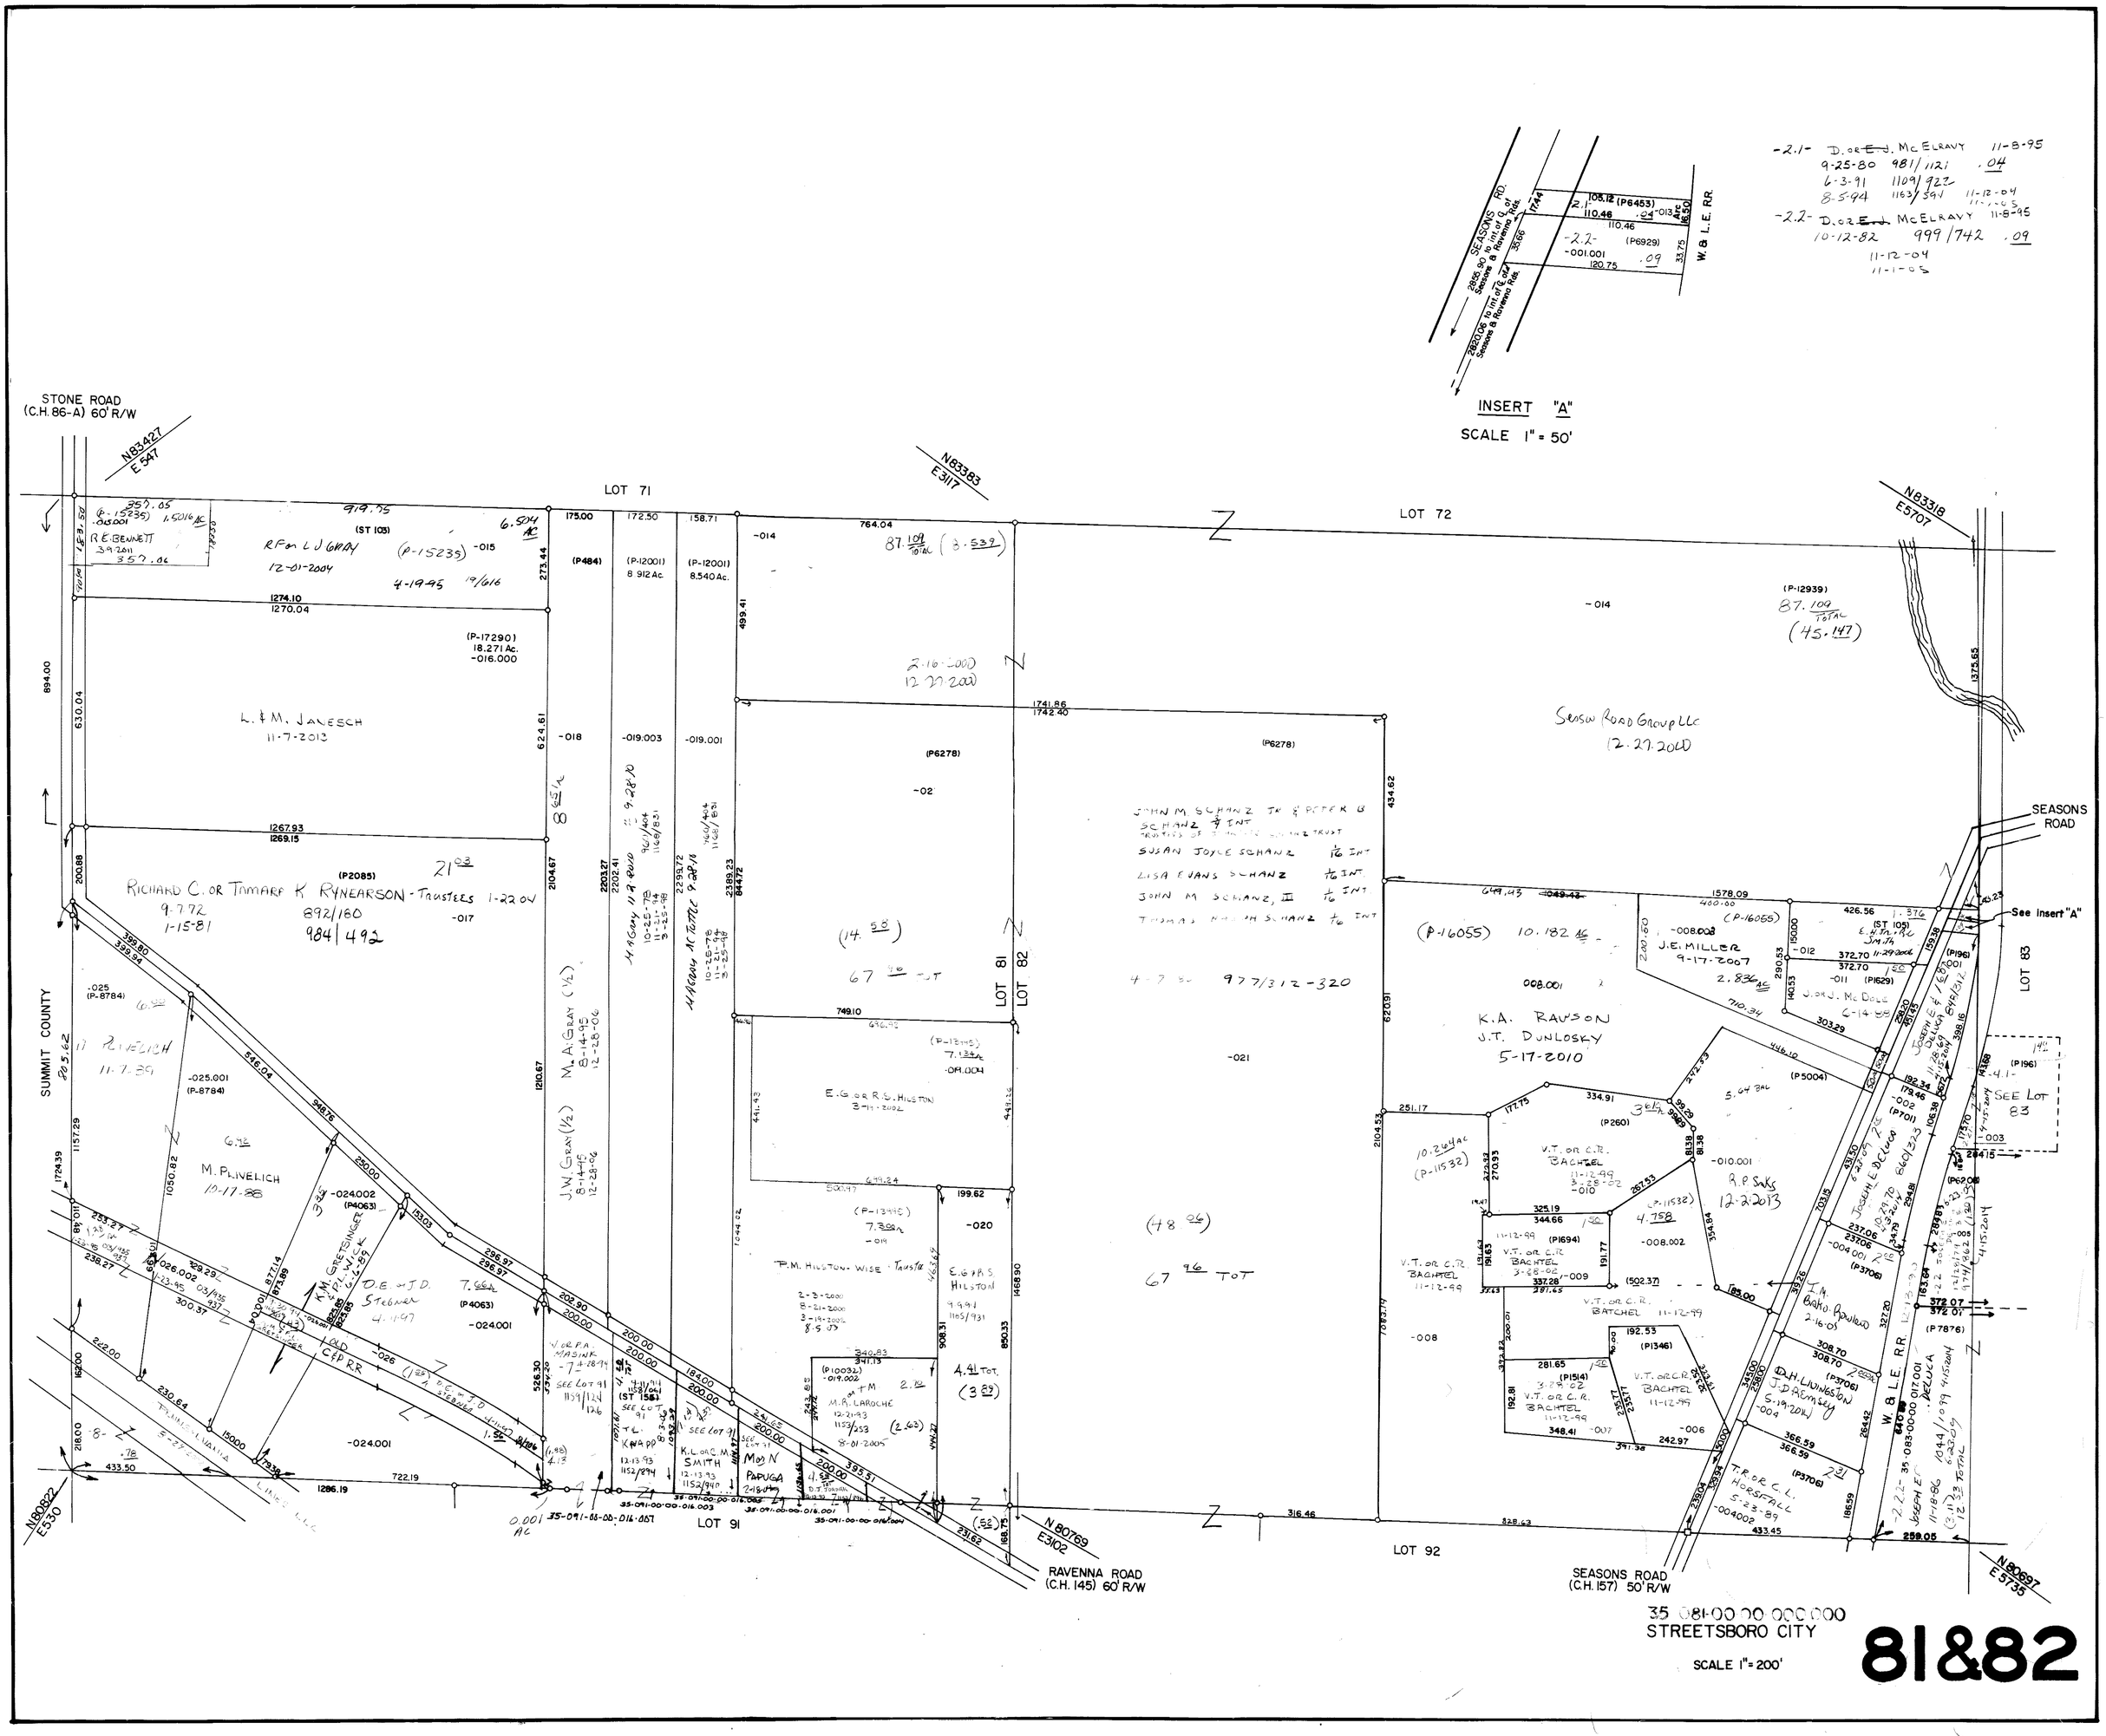

INSERT "A"
SCALE 1" = 50'
SEASONS RD.
W. & L.E. RR.
STONE ROAD
(C.H. 86-A) 60' R/W
LOT 71
LOT 72
LOT 81
LOT 82
LOT 83
LOT 91
LOT 92
SUMMIT COUNTY
SEASONS ROAD
See Insert "A"
RAVENNA ROAD
(C.H. 145) 60' R/W
SEASONS ROAD
(C.H. 157) 50' R/W
L. & M. JANESCH
11-7-2013
RICHARD C. OR TAMARA K RYNEARSON - TRUSTEES
M. PLIVELICH
K.A. RAWSON
J.T. DUNLOSKY
5-17-2010
J.E. MILLER
9-17-2007
SEASON ROAD GROUP LLC
12-27-2010
35 081-00 00 000 000
STREETSBORO CITY
SCALE 1" = 200'
81&82