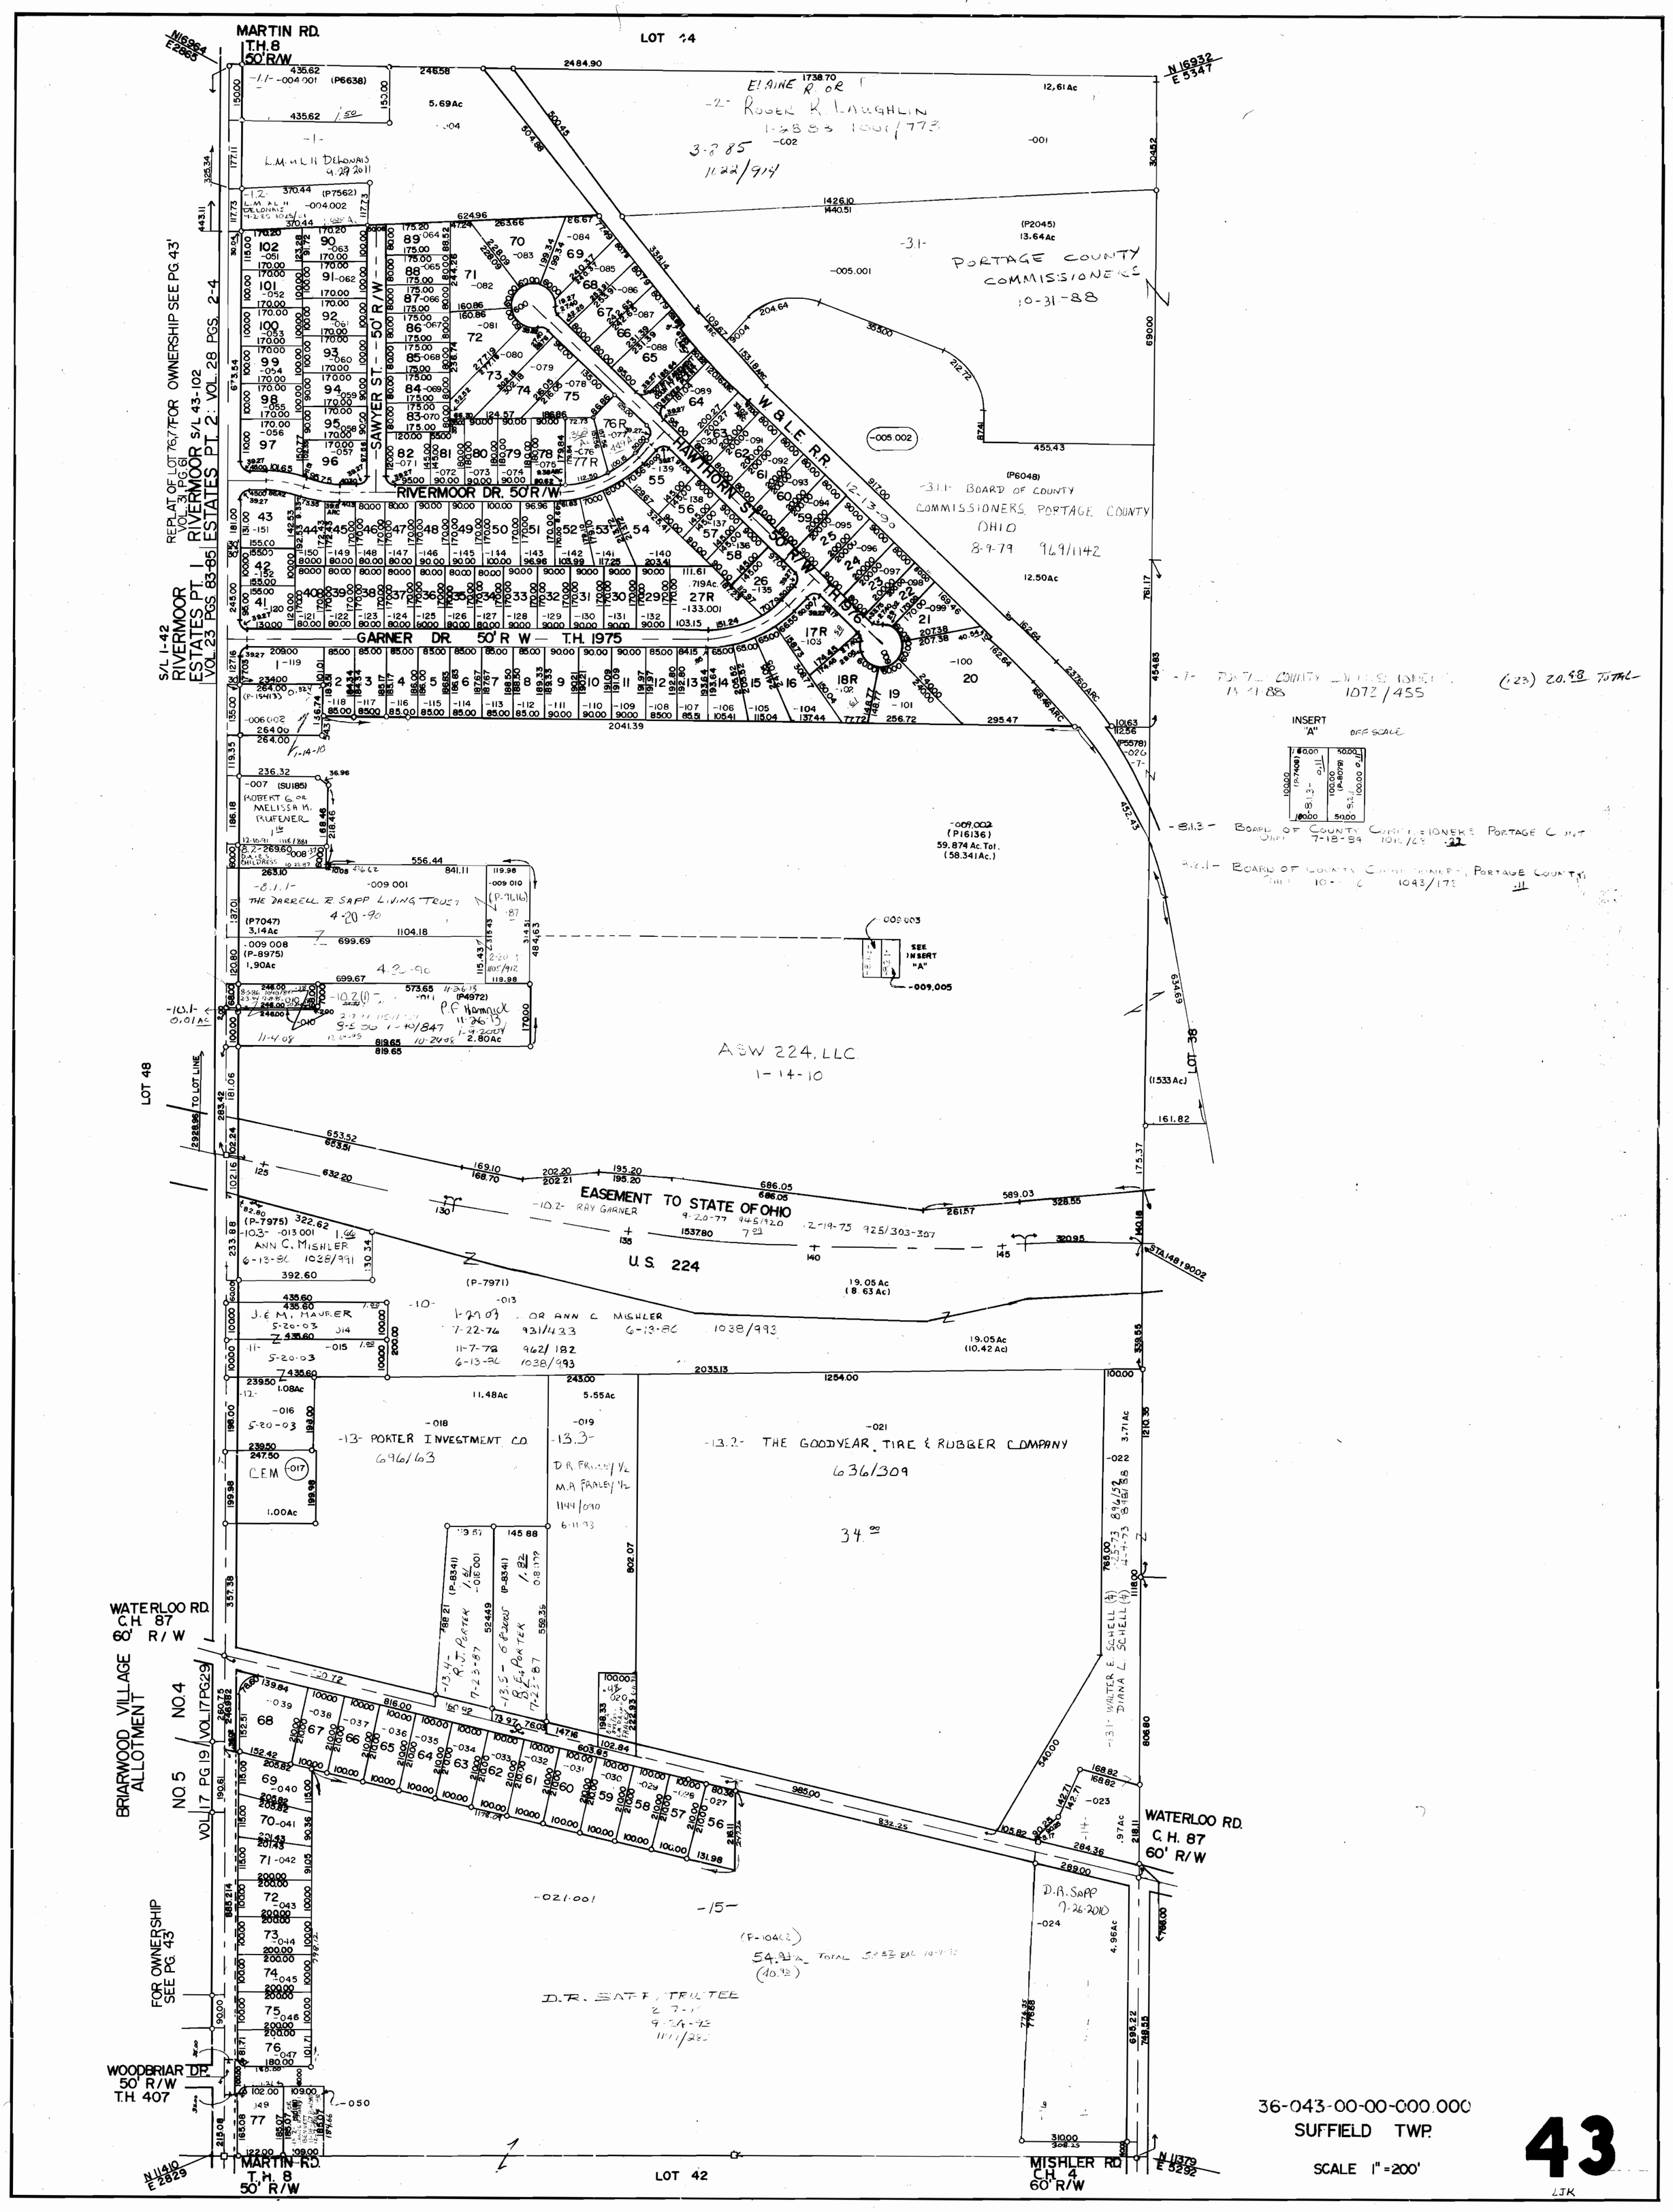
MARTIN RD.
T.H. 8
50' R/W
LOT 44
N16964
E2865
N16932
E5347
REPLAT OF LOT 76,77 FOR OWNERSHIP SEE PG. 43'
RIVERMOOR S/L 43-102
VOL. 31, PG. 61
ESTATES PT. 2: VOL. 28 PGS. 2-4
S/L 1-42
RIVERMOOR
ESTATES PT. 1
VOL. 23 PGS 83-85
SAWYER ST. - 50' R/W
RIVERMOOR DR. 50' R/W
HAWTHORN ST. 50' R/W T.H. 1976
GARNER DR. 50' R W T.H. 1975
W & L.E. R.R.
ELAINE R. OR ROGER K. LAUGHLIN
PORTAGE COUNTY COMMISSIONERS 10-31-88
BOARD OF COUNTY COMMISSIONERS PORTAGE COUNTY OHIO 8-9-79 969/1142
(23) 20.48 TOTAL
INSERT "A"
OFF SCALE
BOARD OF COUNTY COMMISSIONERS PORTAGE COUNTY
BOARD OF COUNTY COMMISSIONERS, PORTAGE COUNTY
THE DARRELL R SAPP LIVING TRUST
ASW 224, LLC
1-14-10
EASEMENT TO STATE OF OHIO
U.S. 224
LOT 48
LOT 36
LOT 42
WATERLOO RD.
C.H. 87
60' R/W
BRIARWOOD VILLAGE ALLOTMENT
NO. 4
NO. 5
VOL. 17 PG. 19
VOL. 17 PG. 29
FOR OWNERSHIP SEE PG. 43'
WOODBRIAR DR.
50' R/W
T.H. 407
MISHLER RD.
C.H. 4
60' R/W
PORTER INVESTMENT CO.
696/163
THE GOODYEAR TIRE & RUBBER COMPANY
636/309
D.R. SAPP
7-26-2010
36-043-00-00-000.000
SUFFIELD TWP.
SCALE 1" = 200'
43
LJK