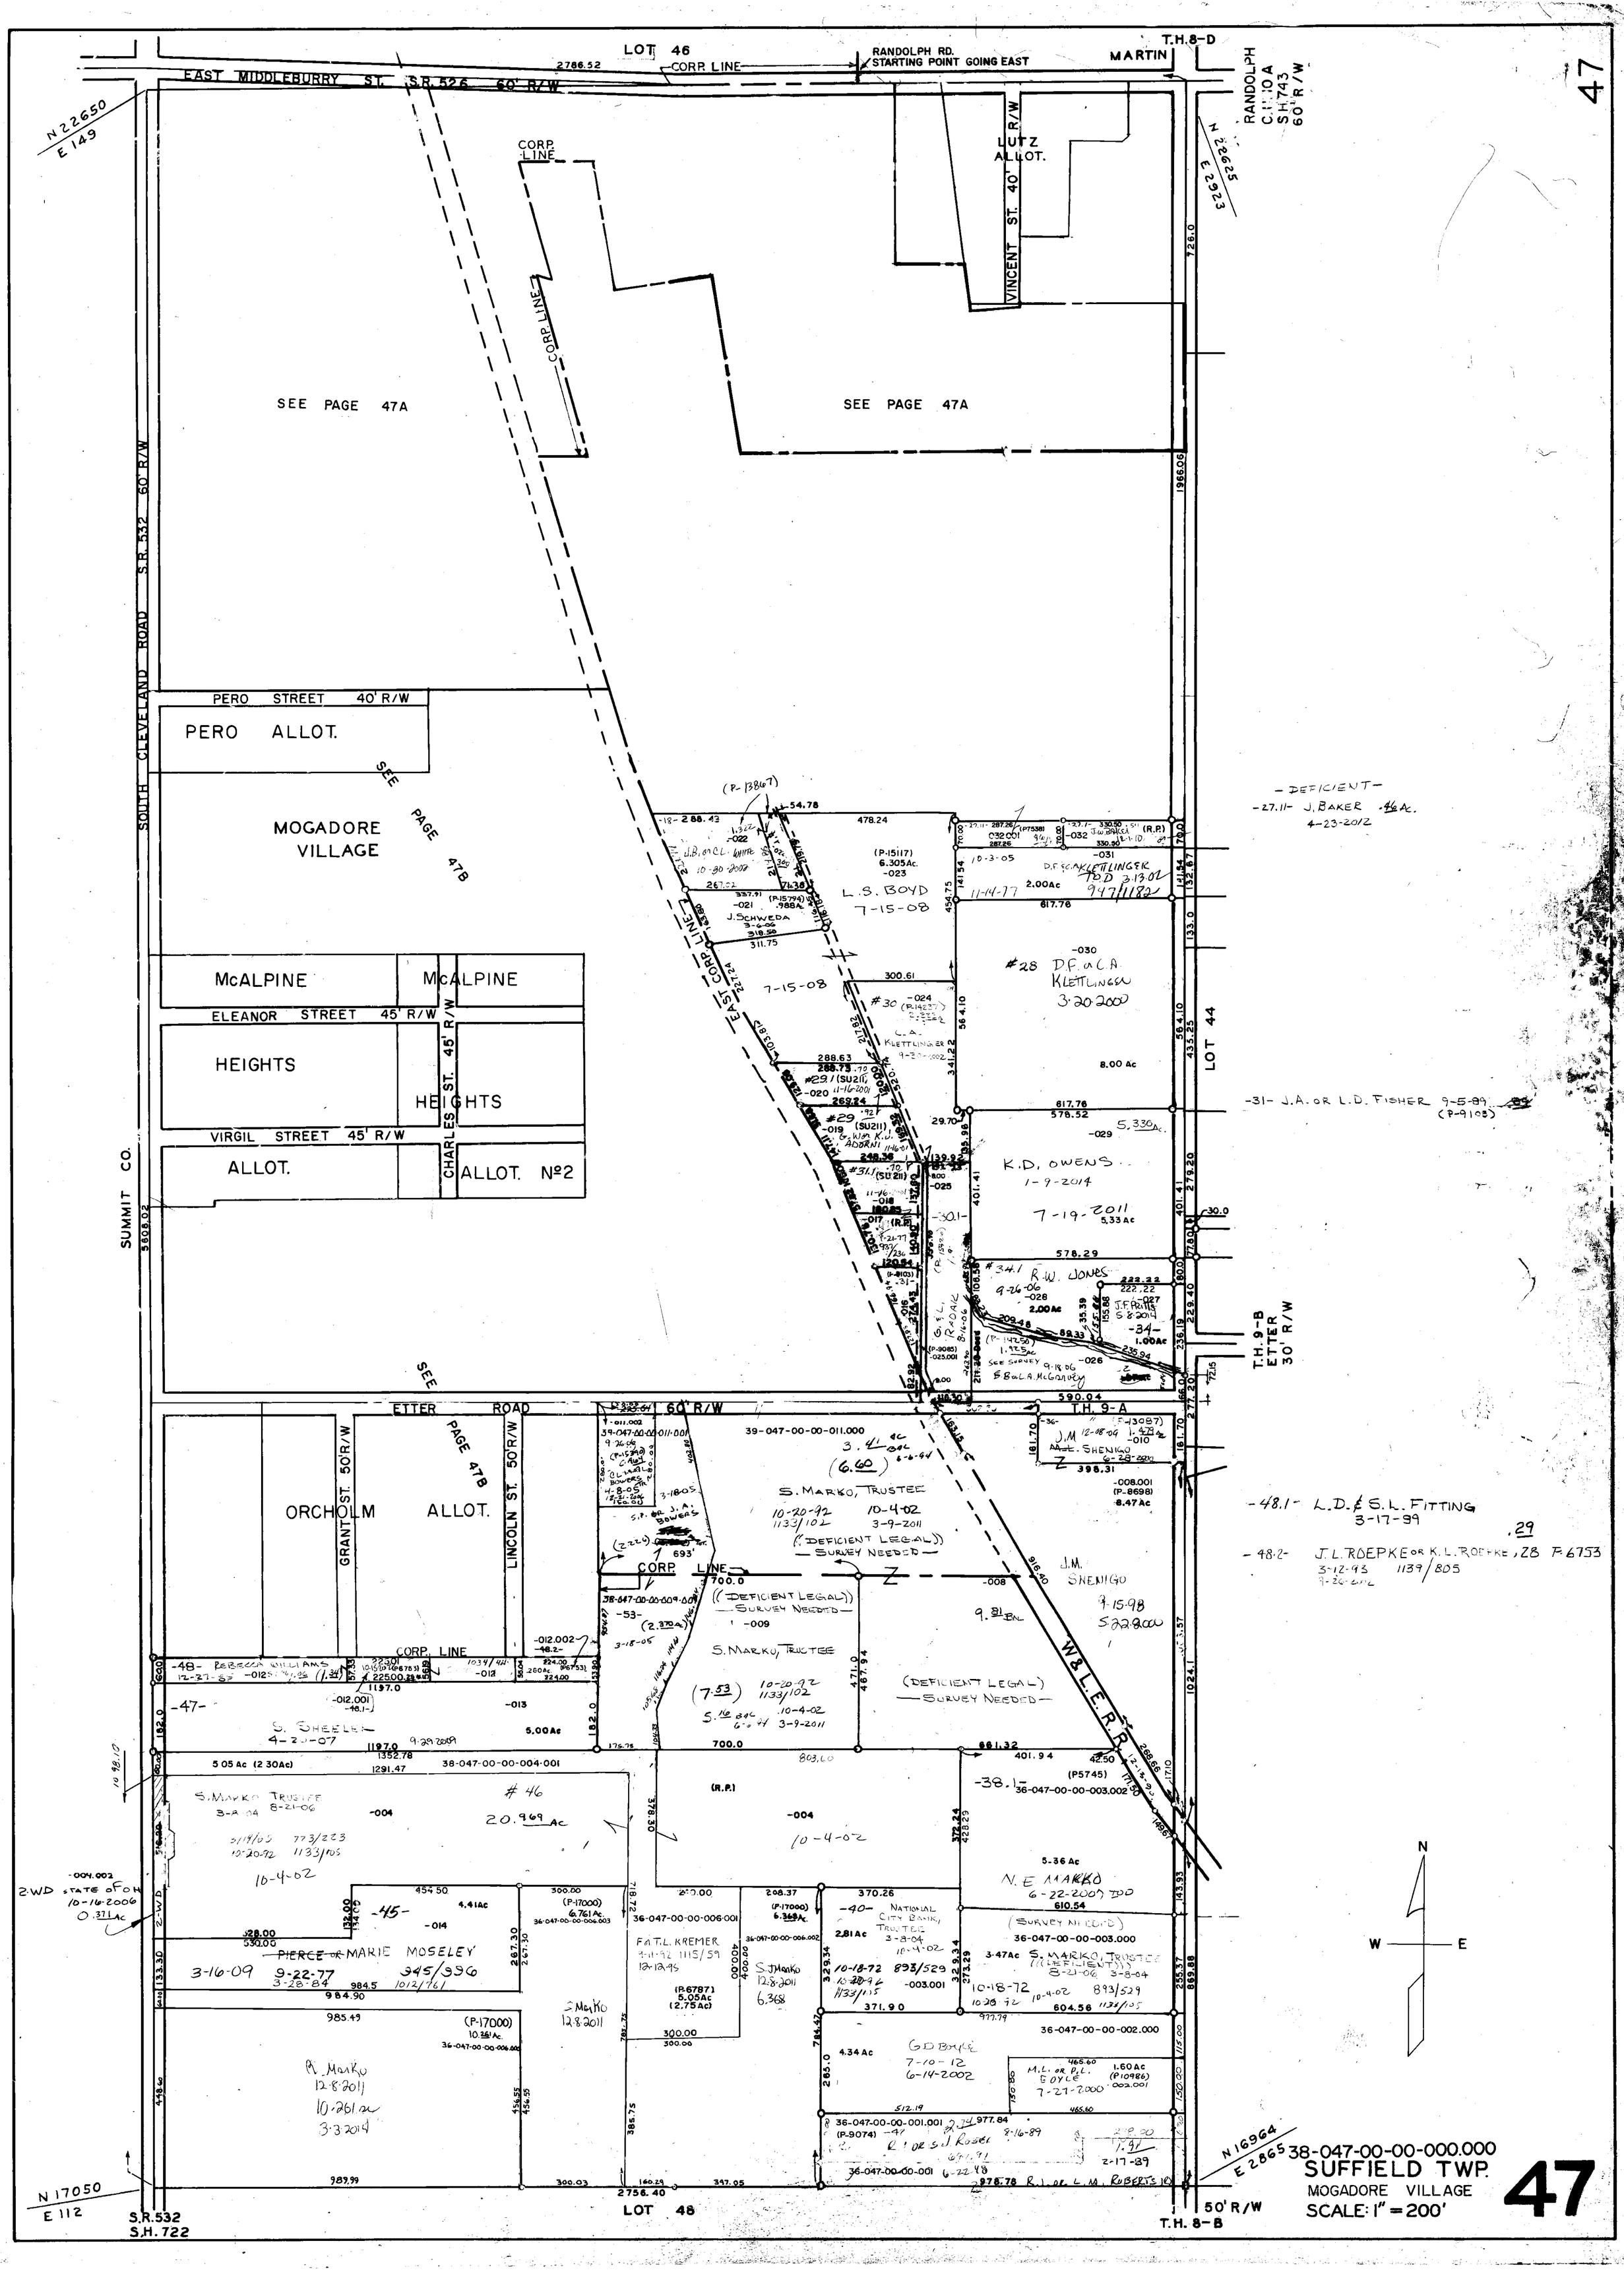
47
LOT 46
EAST MIDDLEBURRY ST. S.R. 526 60' R/W
CORP. LINE
RANDOLPH RD. STARTING POINT GOING EAST
MARTIN
T.H. 8-D
RANDOLPH C.H. 10 A S.H. 743 60' R/W
N 22650 E 149
N 22625 E 2923
LUTZ ALLOT.
VINCENT ST. 40' R/W
SEE PAGE 47A
SEE PAGE 47A
SOUTH CLEVELAND ROAD S.R. 532 60' R/W
PERO STREET 40' R/W
PERO ALLOT.
MOGADORE VILLAGE
SEE PAGE 47B
McALPINE
McALPINE
ELEANOR STREET 45' R/W
HEIGHTS
HEIGHTS
CHARLES ST. 45' R/W
VIRGIL STREET 45' R/W
ALLOT.
ALLOT. Nº2
SUMMIT CO.
EAST CORP. LINE
L.S. BOYD 7-15-08
J. SCHWEDA
#28 D.F. & C.A. KLETTLINGER 3-20-2000
K.D. OWENS 1-9-2014 7-19-2011
R.W. JONES
T.H. 9-B ETTER 30' R/W
ETTER ROAD 60' R/W
T.H. 9-A
ORCHOLM ALLOT.
GRANT ST. 50' R/W
LINCOLN ST. 50' R/W
S. MARKO, TRUSTEE
J.M. SHENIGO
W & L.E.R.R.
LOT 44
LOT 48
T.H. 8-B 50' R/W
S.R. 532 S.H. 722
N 17050 E 112
N 16964 E 2865
38-047-00-00-000.000
SUFFIELD TWP.
MOGADORE VILLAGE
SCALE: 1" = 200'
N
W
E
-DEFICIENT-
-27.11- J. BAKER .46 Ac. 4-23-2012
-31- J.A. OR L.D. FISHER 9-5-89 (P-9103)
-48.1- L.D. & S.L. FITTING 3-17-99
-48.2- J.L. ROEPKE OR K.L. ROEPKE, 28 P.6753 3-12-93 1139/805