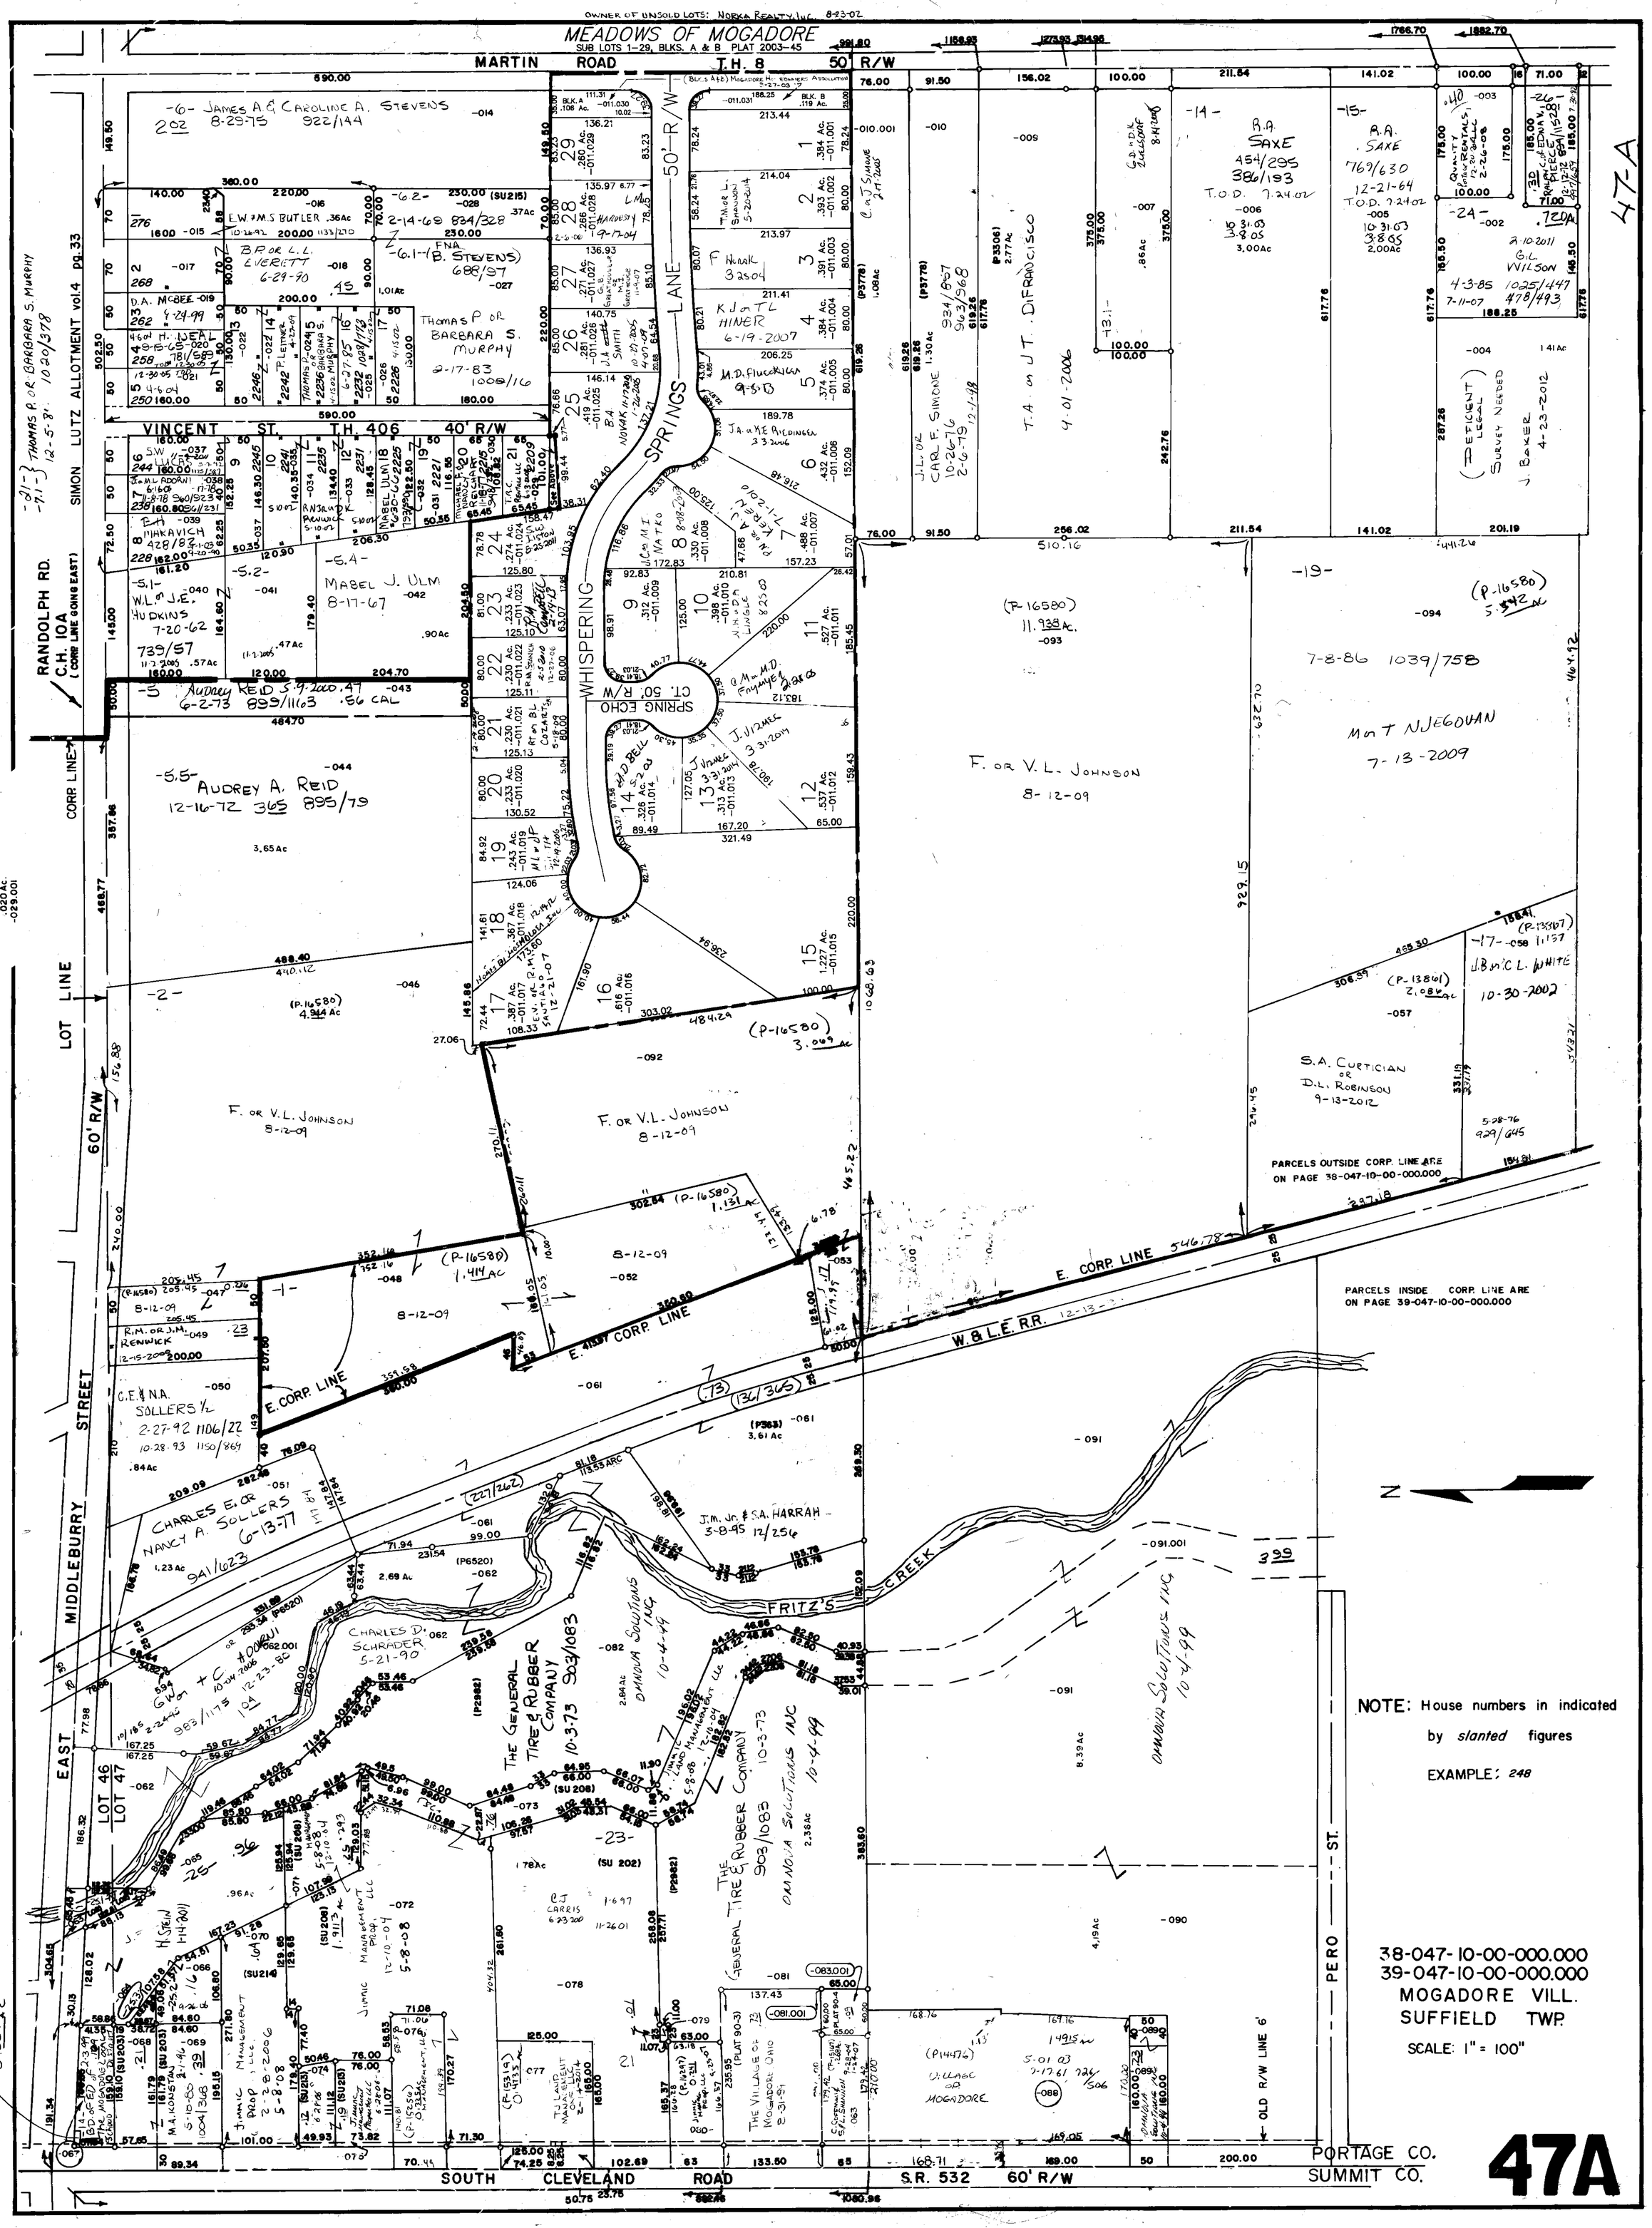
OWNER OF UNSOLD LOTS: NORKA REALTY, INC. 8-23-02
MEADOWS OF MOGADORE
SUB LOTS 1-29, BLKS. A & B PLAT 2003-45
MARTIN ROAD T.H. 8 50' R/W
VINCENT ST. T.H. 406 40' R/W
WHISPERING SPRINGS LANE 50' R/W
SPRING ECHO CT. 50' R/W
RANDOLPH RD. C.H. 10A (CORP LINE GOING EAST)
SIMON LUTZ ALLOTMENT vol.4 pg.33
CORP LINE
LOT LINE
60' R/W
MIDDLEBURY STREET
EAST
LOT 46
LOT 47
SOUTH CLEVELAND ROAD S.R. 532 60' R/W
W.&L.E. R.R.
FRITZ'S CREEK
E. CORP. LINE
PARCELS OUTSIDE CORP. LINE ARE ON PAGE 38-047-10-00-000.000
PARCELS INSIDE CORP. LINE ARE ON PAGE 39-047-10-00-000.000
PERO ST.
OLD R/W LINE 6'
NOTE: House numbers in indicated by slanted figures
EXAMPLE: 248
38-047-10-00-000.000
39-047-10-00-000.000
MOGADORE VILL.
SUFFIELD TWP.
SCALE: 1" = 100"
PORTAGE CO.
SUMMIT CO.
47A