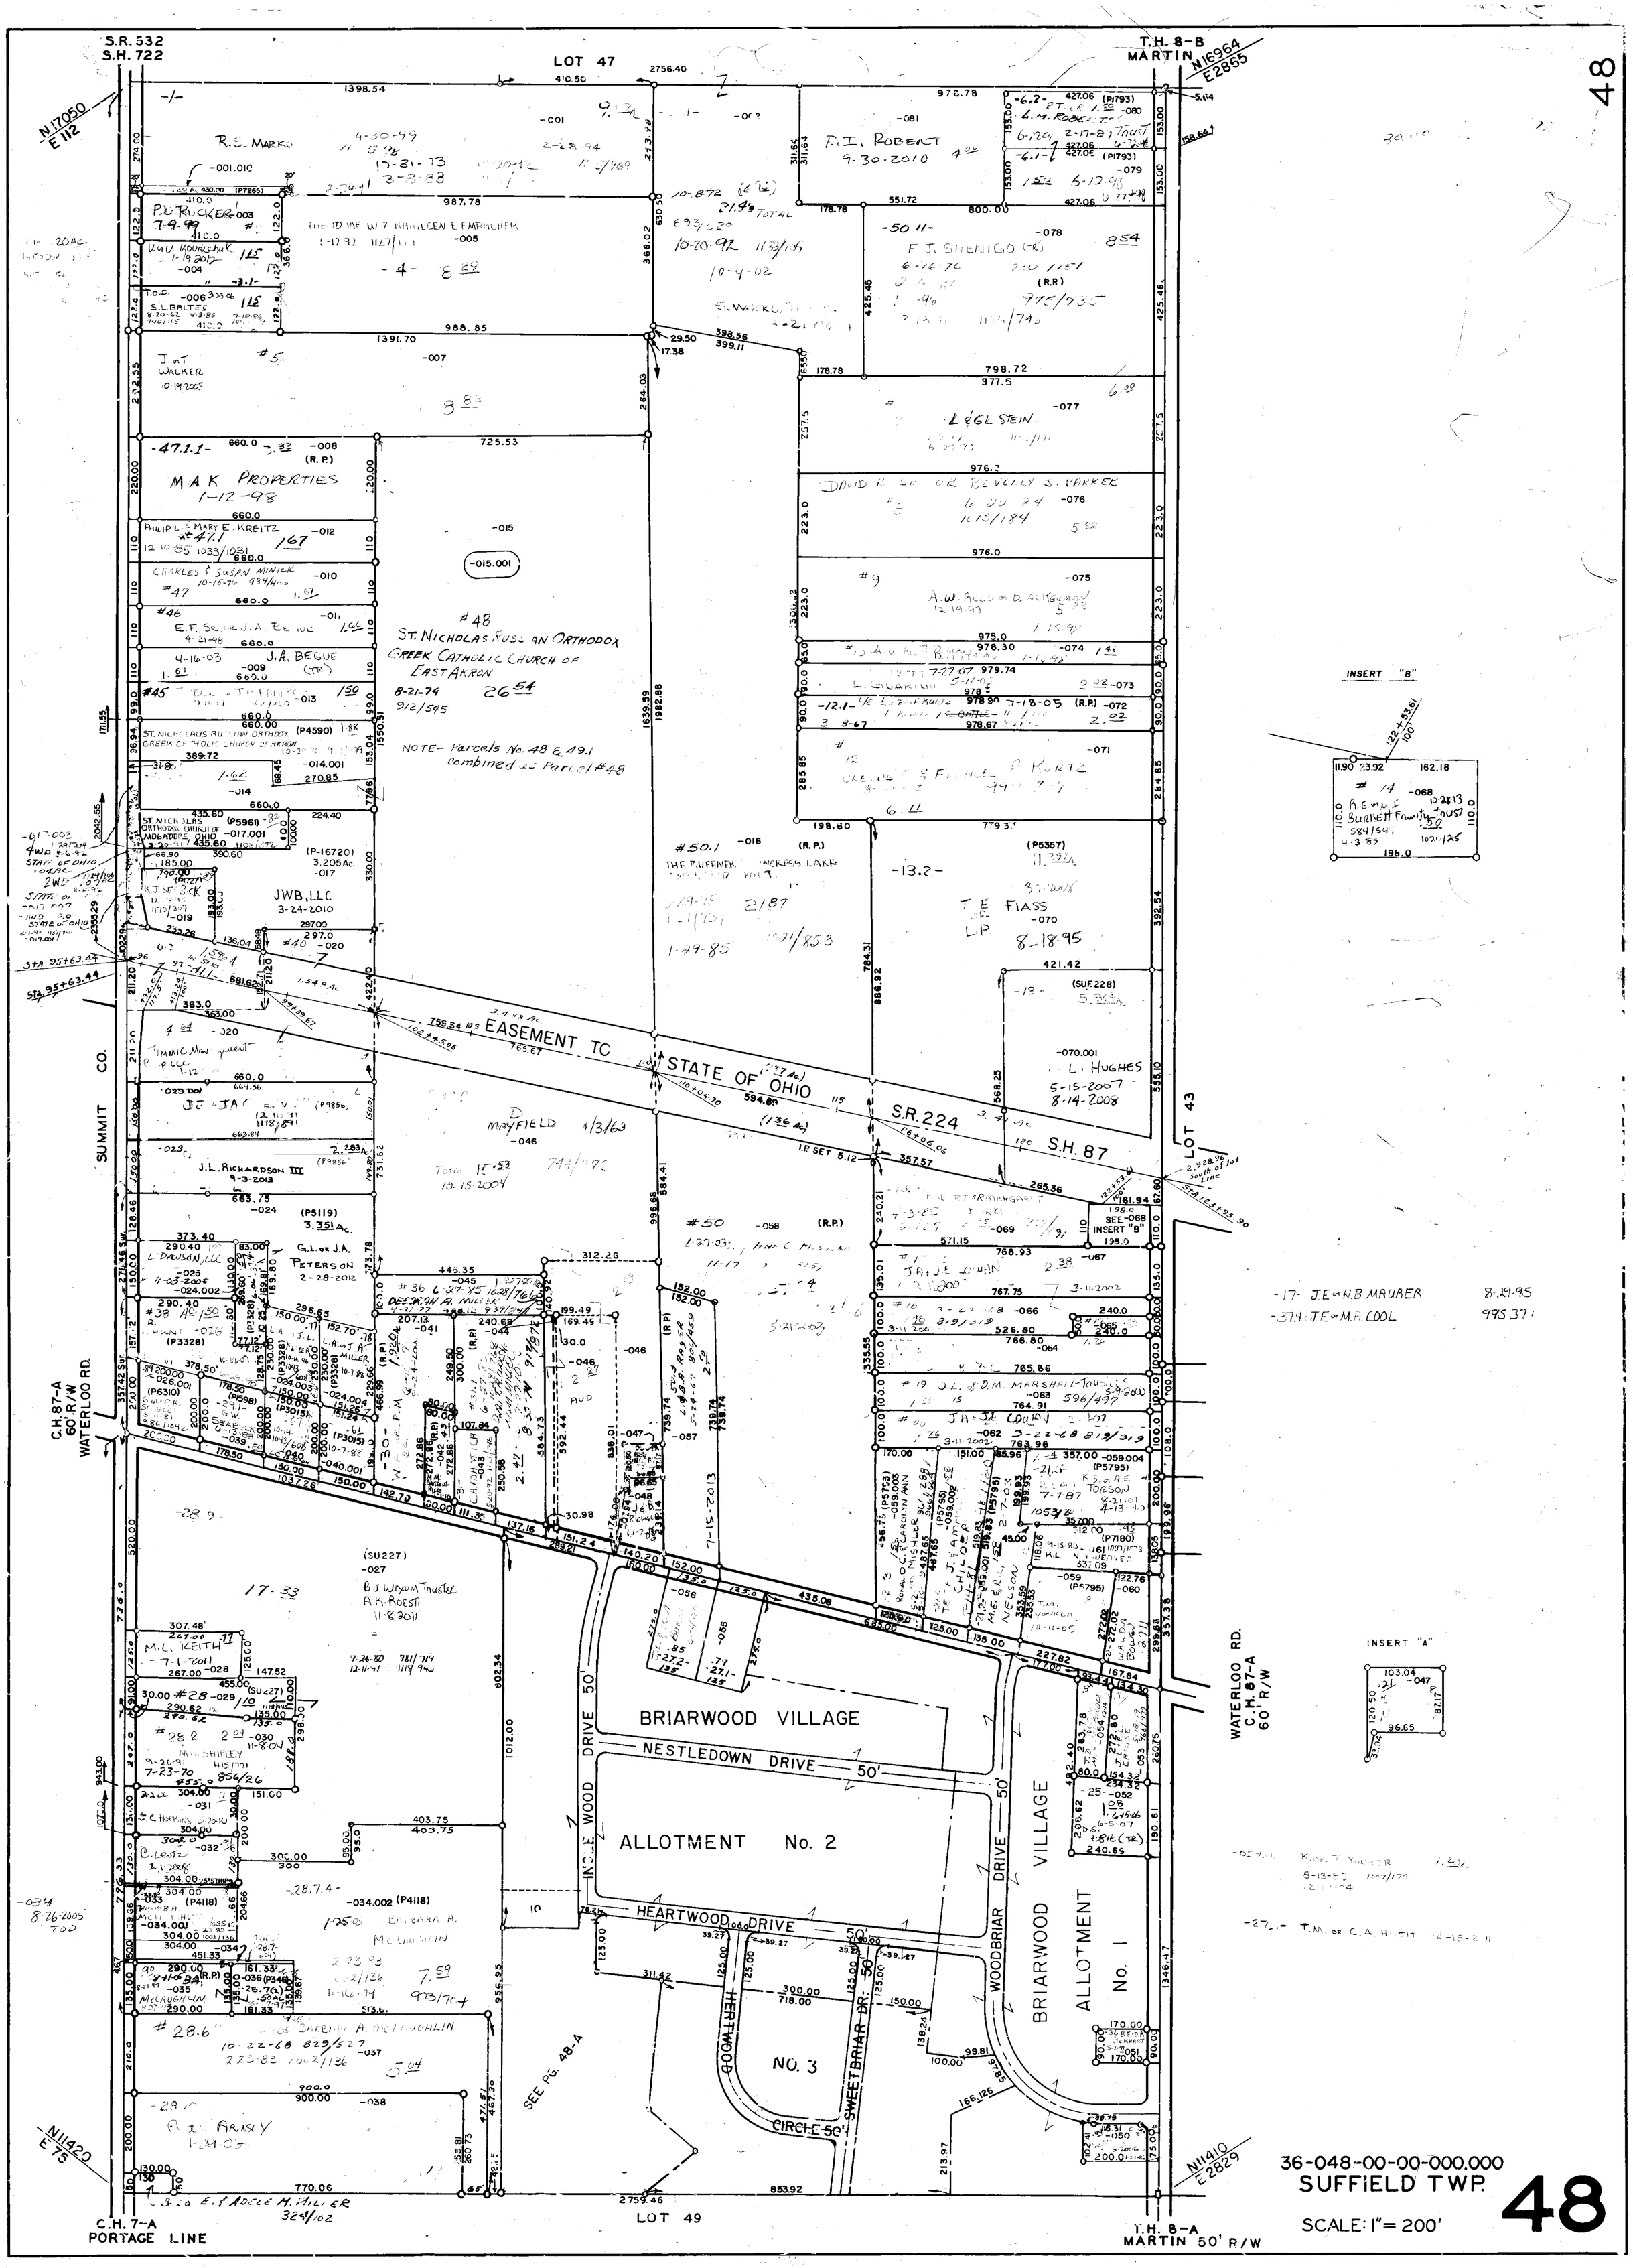
S.R. 532
S.H. 722
LOT 47
T.H. 8-B
MARTIN
N17050
E112
N16964
E2865
48
R.S. MARKO
F.I. ROBERT
F.J. SHENIGO (TR)
L&GL STEIN
MAK PROPERTIES
1-12-98
#48
ST. NICHOLAS RUSSIAN ORTHODOX GREEK CATHOLIC CHURCH OF EAST AKRON
NOTE- Parcels No. 48 & 49.1 combined as Parcel #48
JWB, LLC
3-24-2010
EASEMENT TO STATE OF OHIO
S.R. 224
S.H. 87
SUMMIT CO.
LOT 43
INSERT "B"
INSERT "A"
C.H. 87-A
60' R/W
WATERLOO RD.
WATERLOO RD.
C.H. 87-A
60' R/W
BRIARWOOD VILLAGE
NESTLEDOWN DRIVE 50'
ALLOTMENT No. 2
HEARTWOOD DRIVE 50'
WOODBRIAR DRIVE 50'
BRIARWOOD VILLAGE
ALLOTMENT No. 1
NO. 3
SWEETBRIAR DR. 50'
CIRCLE 50'
SEE PG. 48-A
LOT 49
C.H. 7-A
PORTAGE LINE
T.H. 8-A
MARTIN 50' R/W
N11420
E75
N11410
E2829
36-048-00-00-000.000
SUFFIELD TWP.
SCALE: 1"= 200'
48