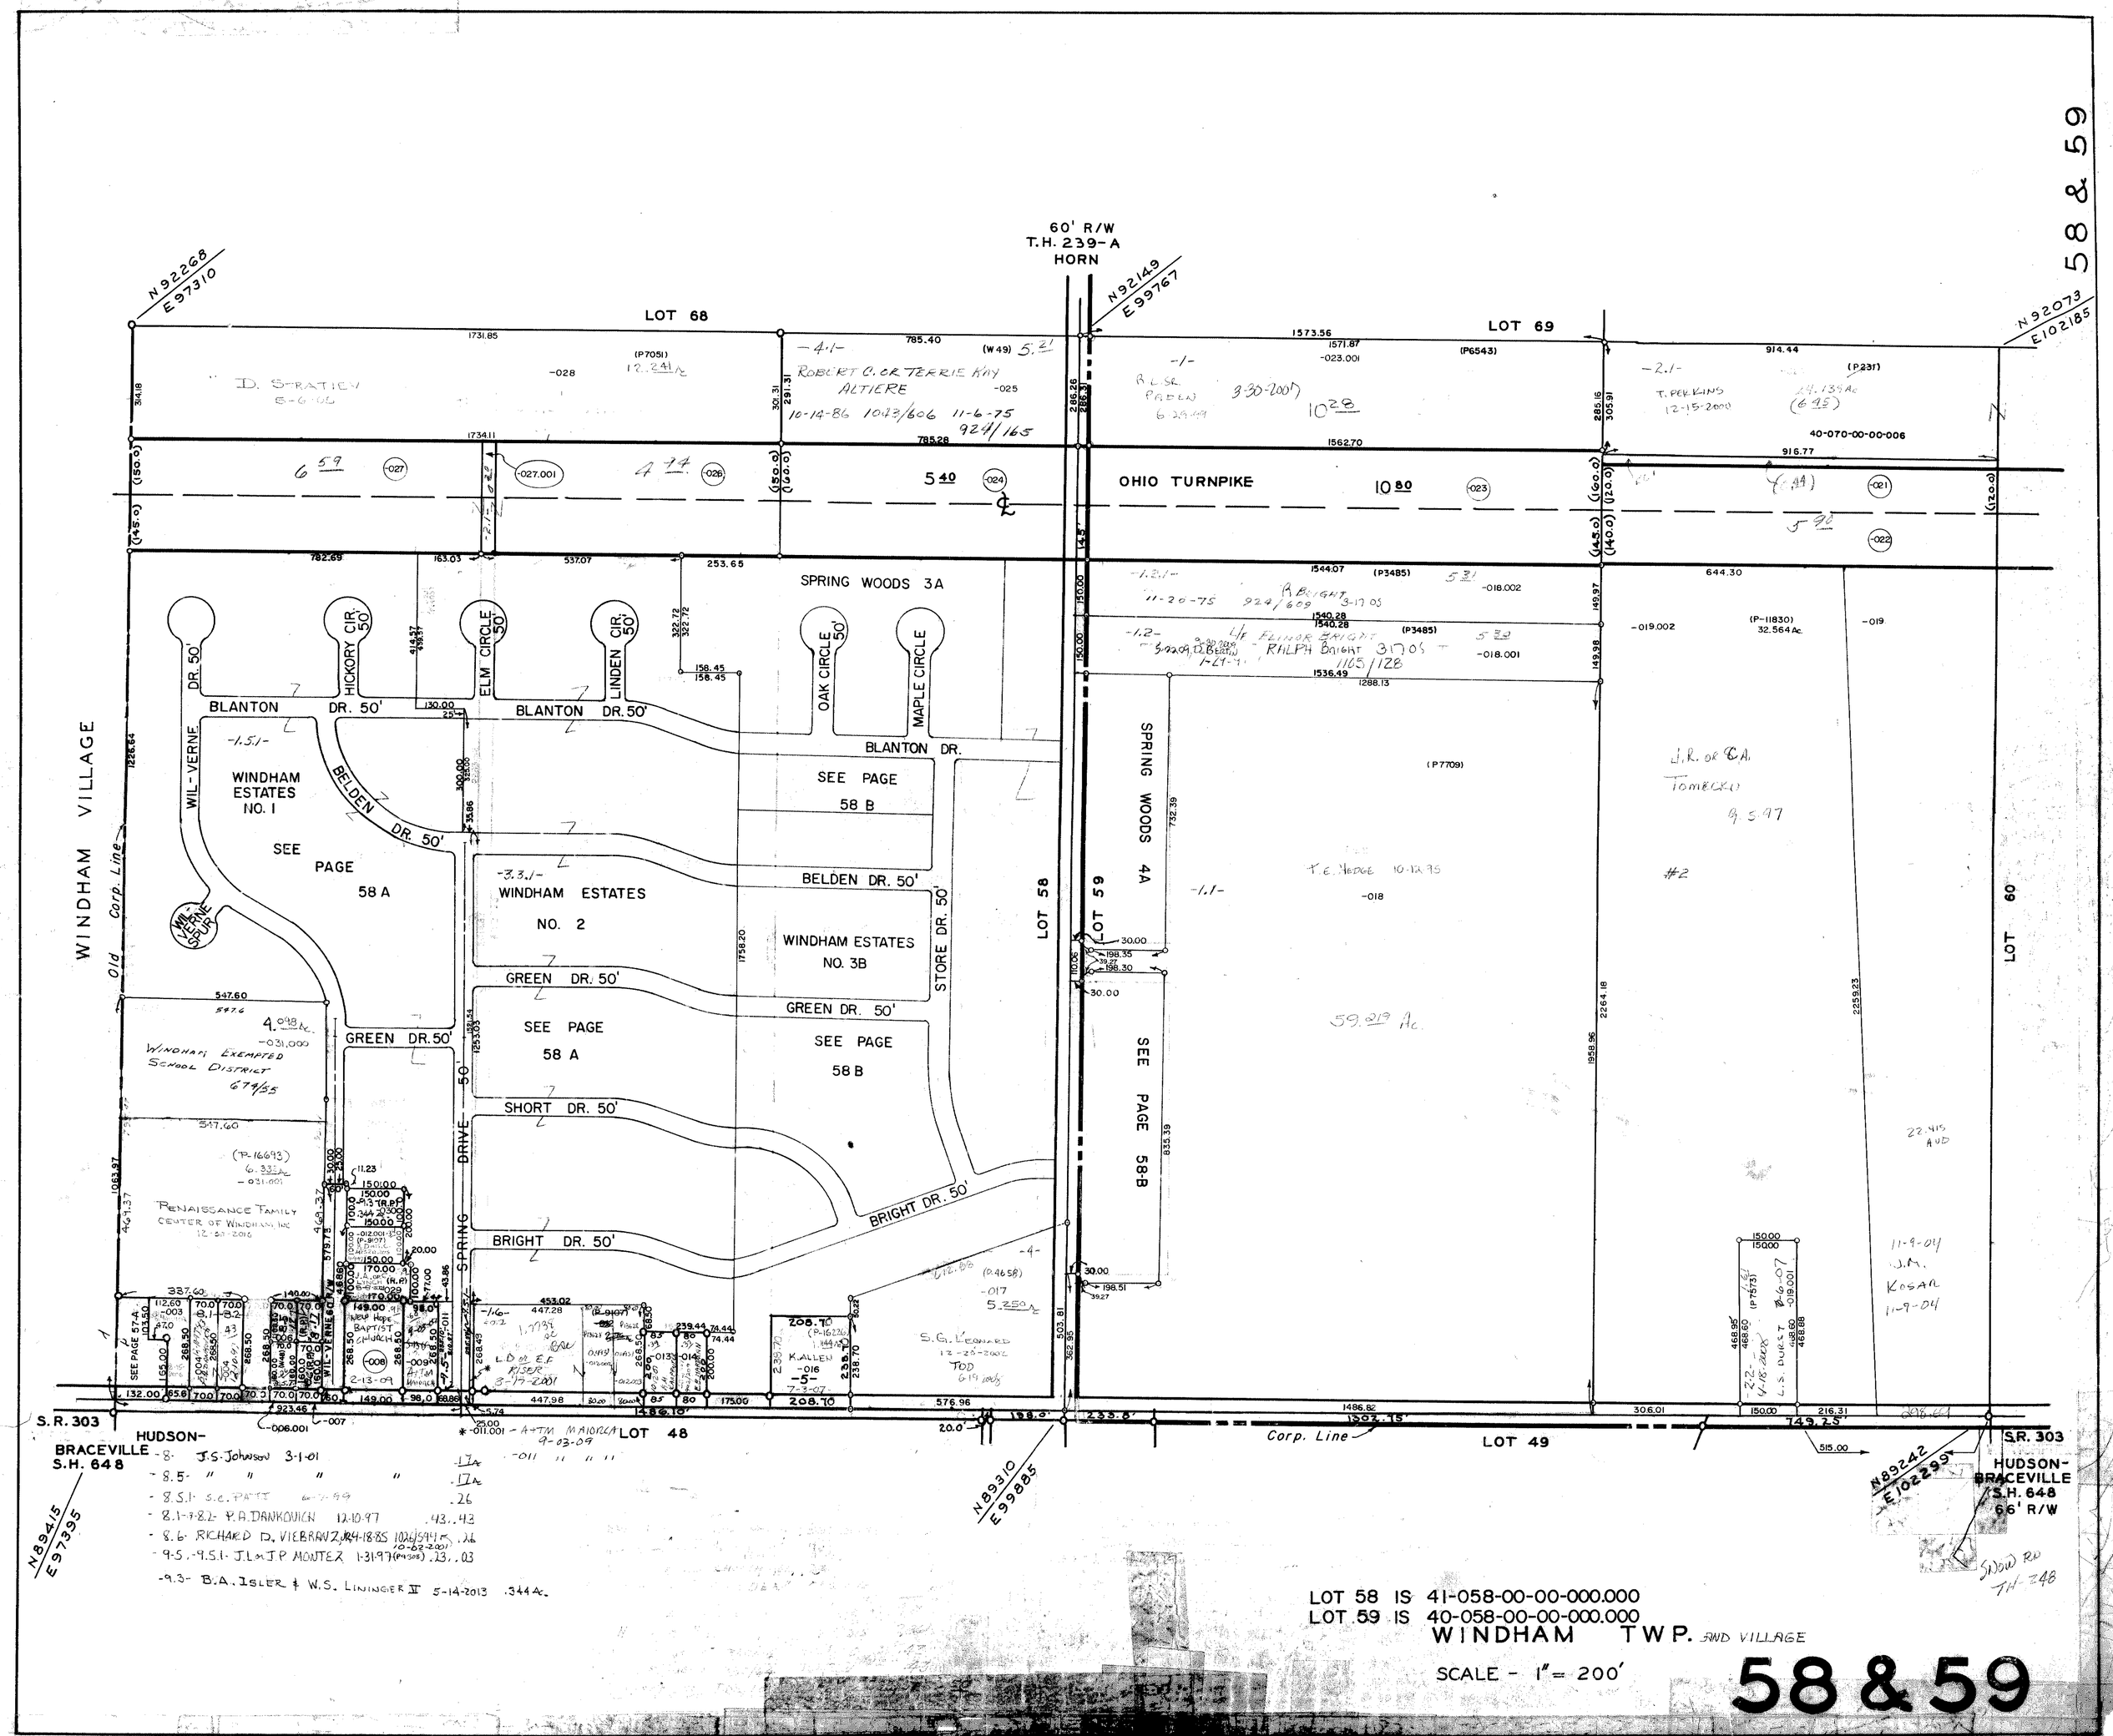
58 & 59
60' R/W
T.H. 239-A
HORN
LOT 68
LOT 69
LOT 58
LOT 59
LOT 60
LOT 48
LOT 49
OHIO TURNPIKE
SPRING WOODS 3A
SPRING WOODS 4A
WINDHAM VILLAGE
Old Corp. Line
Corp. Line
WINDHAM ESTATES NO. 1
WINDHAM ESTATES NO. 2
WINDHAM ESTATES NO. 3B
SEE PAGE 58 A
SEE PAGE 58 B
SEE PAGE 58-B
BLANTON DR. 50'
BELDEN DR. 50'
GREEN DR. 50'
SHORT DR. 50'
BRIGHT DR. 50'
STORE DR. 50'
SPRING DRIVE 50'
HICKORY CIR. 50'
ELM CIRCLE 50'
LINDEN CIR. 50'
OAK CIRCLE 50'
MAPLE CIRCLE
WIL-VERNE DR. 50'
WIL-VERNE SPUR
S.R. 303
HUDSON-BRACEVILLE S.H. 648
HUDSON-BRACEVILLE S.H. 648 66' R/W
N92268 E97310
N92149 E99767
N92073 E102185
N89415 E97395
N89310 E99885
N89242 E102299
ROBERT C. OR TERRIE KAY ALTIERE
D. STRATIEV
T. PERKINS
RALPH BRIGHT
J.R. OR C.A. TOMECKO
T.E. HEDGE
WINDHAM EXEMPTED SCHOOL DISTRICT
RENAISSANCE FAMILY CENTER OF WINDHAM INC
S.G. LEONARD
K. ALLEN
L.D. & E.F. KISER
J.M. KOSAR
-8- J.S. Johnson 3-1-01 .17 Ac
-8.5- " " " " .17 Ac
-8.5.1- S.C. PATT 6-7-99 .26
-8.1-8.2- P.A. DANKOVICH 12-10-97 .43 .43
-8.6- RICHARD D. VIEBRANZ 10-24-1885 10-02-2001 .26
-9.5 -9.5.1- J.L. & J.P. MONTEZ 1-31-97 .23 .03
-9.3- B.A. ISLER & W.S. LININGER II 5-14-2013 .344 Ac.
LOT 58 IS 41-058-00-00-000.000
LOT 59 IS 40-058-00-00-000.000
WINDHAM TWP. AND VILLAGE
SCALE - 1" = 200'
58 & 59